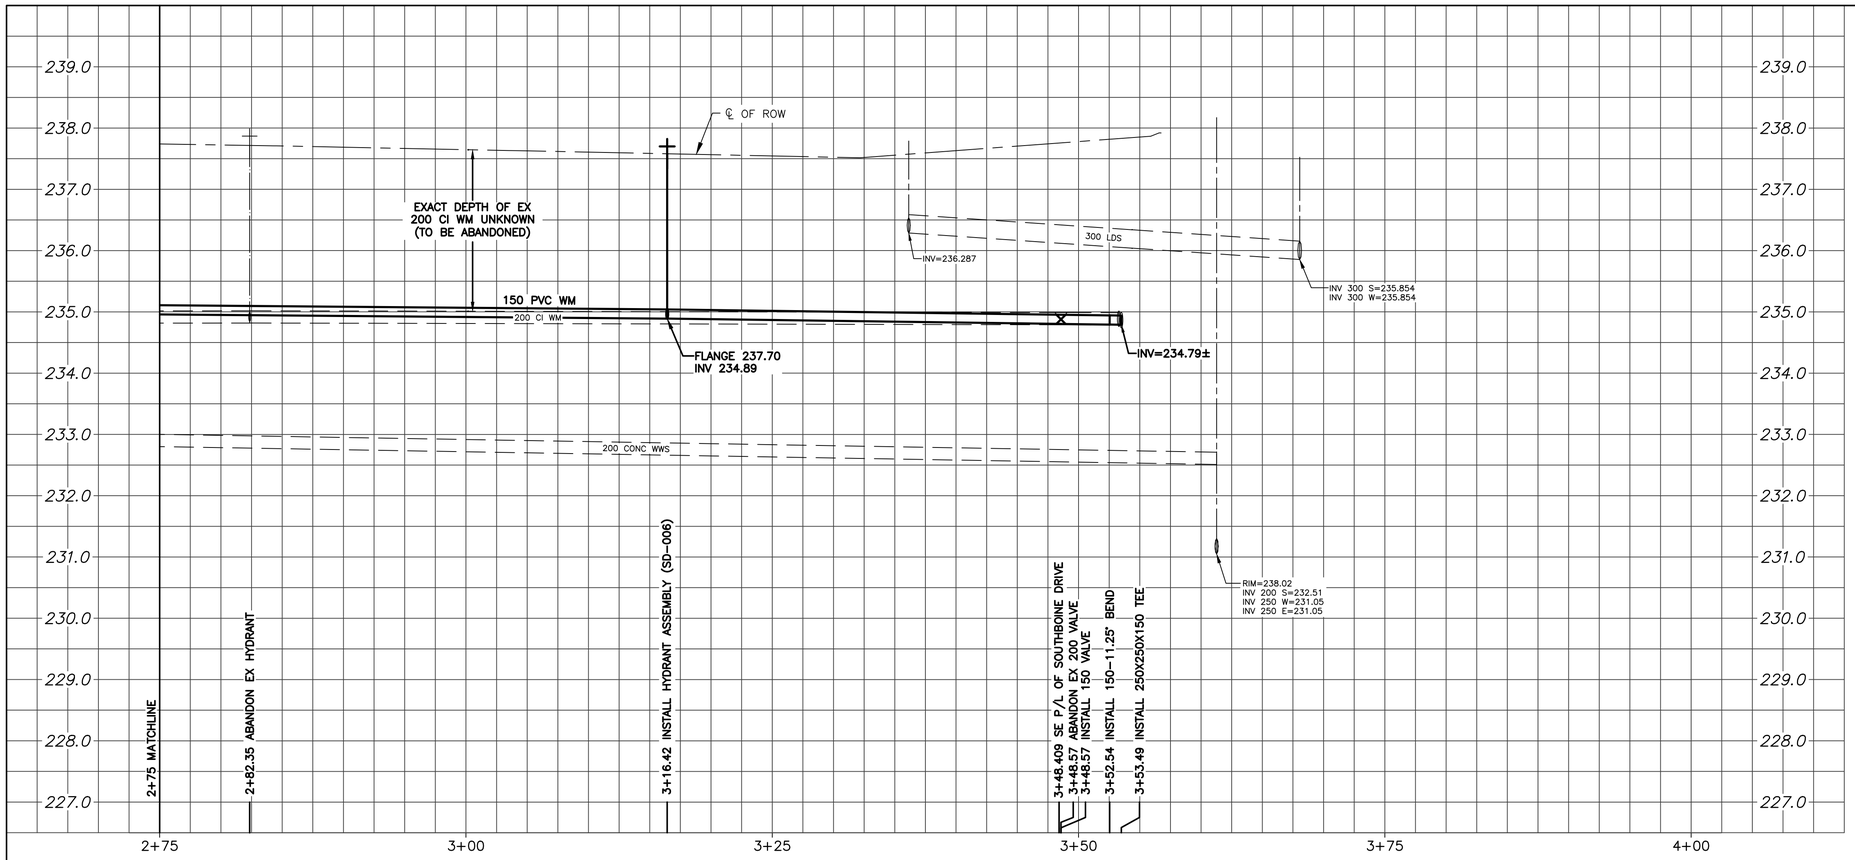

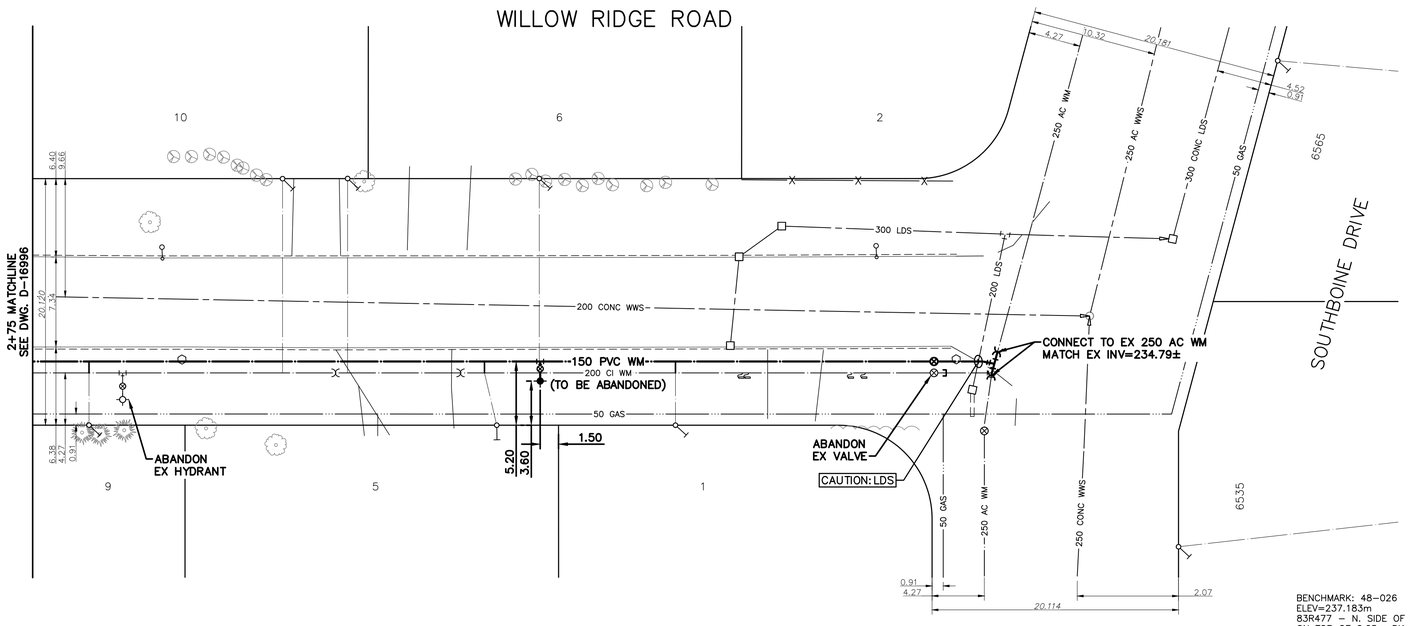

WATER SERVICE INFORMATION					
ADDRESS	PIPE SIZE & MATERIAL (STREET)	PIPE SIZE & MATERIAL (PROPERTY)	STOP COCK LOCATION SHORT & LONG MEASUREMENT	CORP. LOCATION	REMARKS
10 WILLOW RIDGE RD		20 CU	3' S/NHL		**RECONNECT SERVICE**
10 WILLOW RIDGE RD.		20 CU	4.8m SNBL & 7.0m SNLL		**RECONNECT SERVICE**
9 WILLOW RIDGE RD		20 CU	19' S/NHL		**RECONNECT SERVICE**
6 WILLOW RIDGE RD		20 CU	26' S/NHL		**RECONNECT SERVICE**
5 WILLOW RIDGE RD	20 CU	20 CU	7' S/NHL	1M S OF CS	**RECONNECT SERVICE**
2 WILLOW RIDGE RD		20 CU	17.4M E/WBL & 4.4M E/WLL		OUTSIDE LIMITS
1 WILLOW RIDGE RD		20 CU	31' N/SHL		**RECONNECT SERVICE**
6565 SOUTHBOINE DR		20 CU	8' E/WHL & 204' S/SHL		OUTSIDE LIMITS
6535 SOUTHBOINE DR		20 CU	14' W/EHL		OUTSIDE LIMITS

BENCHMARK: 48-026
ELEV=237.183m
83R477 – N. SIDE OF ROBLIN BLVD. IN MEDIAN OF BARKER BLVD., TBLT ON TOP OF 0.05m DIA. X 2.4m IRON PIPE, 12.2m N. OF C.L. CONC. PAV'T OF W. BOUND TRAFFIC LANES OF ROBLIN BLVD. PRODUCED FROM THE W. & 5.9m W. OF C.L. CONC. PAV'T OF N. BOUND TRAFFIC LANES OF

NOTE: CHAINAGES SHOWN ARE ALONG CENTERLINE OF ROW

NOTE: VALVES TO BE INSTALLED CLOCKWISE TO CLOSE

0.0 5.0 10.0 15.0 20.0 25.0

FOR INDEX SEE D-16994

METRIC
WHOLE NUMBERS INDICATE MILLIMETRES
DECIMALIZED NUMBERS INDICATE METRES

ENGINEERS GEOSCIENTISTS MANITOBA
Certificate of Authorization
Stantec Consulting Ltd.
No. 1301

LOCATION APPROVED
UNDERGROUND STRUCTURES

SUPV. U/G STRUCTURES COMMITTEE DATE

NOTE:
LOCATION OF UNDERGROUND STRUCTURES AS SHOWN ARE BASED ON THE BEST INFORMATION AVAILABLE BUT NO GUARANTEE IS GIVEN THAT ALL EXISTING UTILITIES ARE SHOWN OR THAT THE GIVEN LOCATIONS ARE EXACT. CONFIRMATION OF EXISTENCE AND EXACT LOCATION OF ALL SERVICES MUST BE OBTAINED FROM THE INDIVIDUAL UTILITIES BEFORE PROCEEDING WITH CONSTRUCTION.

VERTICAL DATUM: CGVD28 (HT2.0 Geoid)
HORIZONTAL DATUM: NAD83 (June 1990), Zone 14

NO.	REVISIONS	DATE	BY
00	ISSUED FOR TENDER	2024.04.18	RS

Stantec

DESIGNED BY	RS	CHECKED BY	WB
DRAWN BY	LA	APPROVED BY	RS
SCALE: HORIZONTAL 1:250 VERTICAL 1:50		RELEASED FOR CONSTRUCTION	SC
DATE	2024.04.18	DATE	2024.04.18

PLOT DATE: 2024 04 18

ENGINEER'S SEAL
PROVINCE OF MANITOBA
2024-04-19
R.M. SHERLOCK
Member 24045
REGISTERED PROFESSIONAL ENGINEER

CONSULTANT DRAWING NUMBER
C-203

Winnipeg

THE CITY OF WINNIPEG
WATER AND WASTE DEPARTMENT
ENGINEERING DIVISION

2024 WATER MAIN RENEWALS
CONTRACT 9

WILLOW RIDGE ROAD
73.4 S OF SOUTHBOINE DRIVE TO SOUTHBOINE DRIVE

SHEET 5 OF 15

CITY DRAWING NUMBER
D-16997

TENDER NUMBER: 194-2024

FILE PATH: u:\111220853\0300_drawing\0302_sheet_files\02_civil\20853c-201