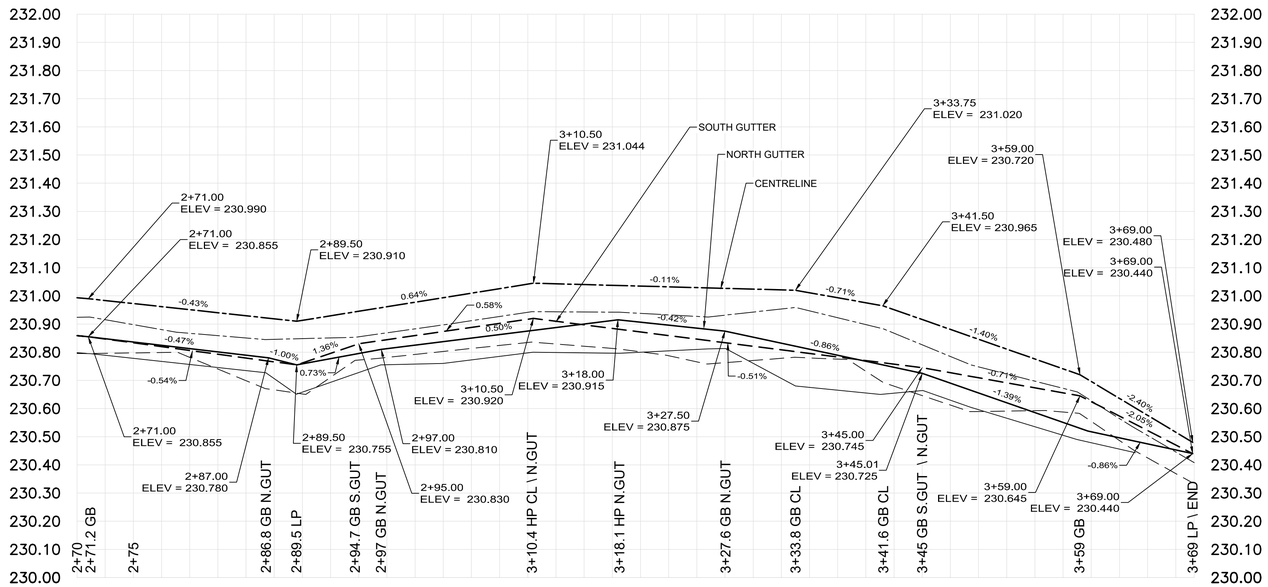

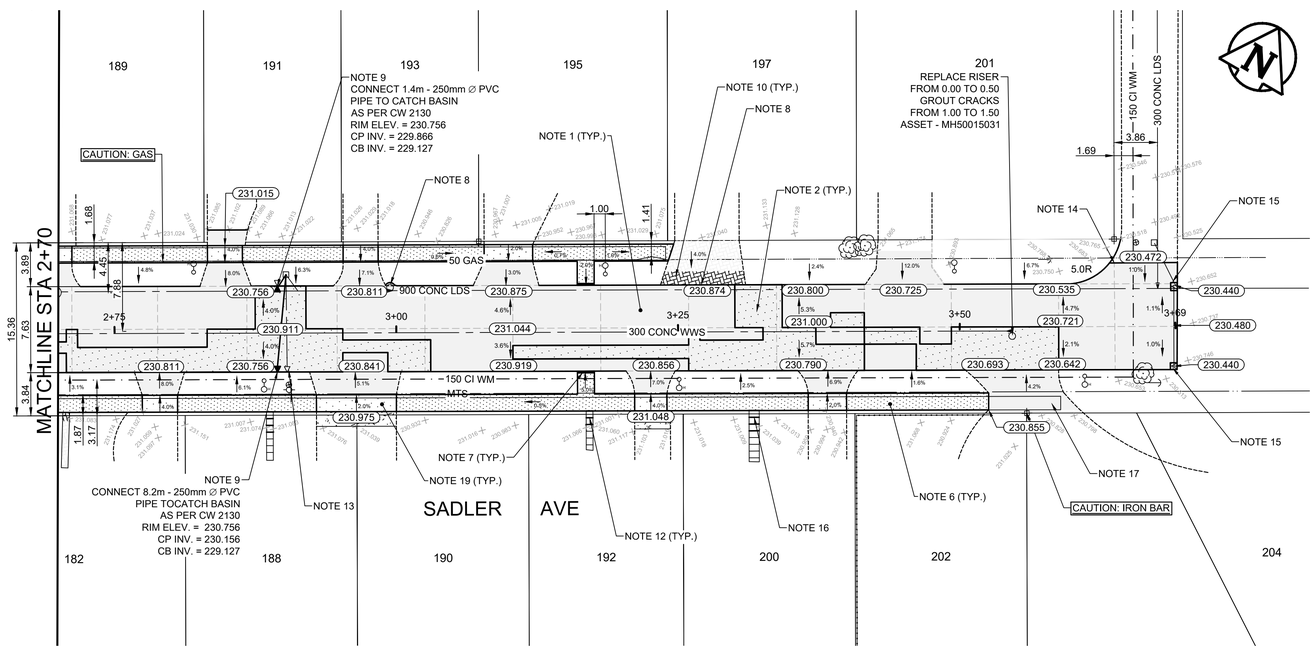

CONSTRUCTION NOTES

1. CONSTRUCT NEW TYPE 1A ASPHALT OVERLAY 80mm (TYP.)
2. REMOVE EXISTING PAVEMENT AND CONSTRUCT NEW 150mm REINFORCED CONCRETE PAVEMENT
3. REMOVE EXISTING CURB AND CONSTRUCT NEW BARRIER CURB (SD-206A SD-205)
4. REMOVE EXISTING APPROACH AND CONSTRUCT NEW 200mm REINFORCED CONCRETE APPROACH (SD-232)
5. CONSTRUCT NEW 100mm CONCRETE SIDEWALK (SD-228A)
6. RENEW EXISTING 100mm CONCRETE SIDEWALK (SD-228A)
7. CONSTRUCT NEW CURB RAMP (SD-229E)
8. CONSTRUCT NEW 40mm LIP CURB (SD-202B)
9. INSTALL NEW CATCH PIT WITH CURB AND GUTTER INLET FRAME (SD-023), AND CONNECT TO CATCH BASIN WITH 250mm PVC PIPE AS PER CW 2130
10. RE-GRADE EXISTING PAVING STONES
11. INSTALL NEW DETECTABLE WARNING SURFACE TILE (SD-229E)
12. RE-GRADE EXISTING PAVERS
13. ABANDON EXISTING CATCH PIT AS PER CW 2130
14. LIMIT OF REHABILITTION
15. INSTALL NEW FRAME AND GRATED COVER (AP-006, AP-008), AND ADJUST TO GRADE
16. RE-GRADE EXISTING PRECAST SIDEWALK BLOCKS
17. REMOVE EXISTING SIDEWALK
18. REMOVE EXISTING PAVEMENT AND INSTALL SUITABLE FILL, TOP SOIL AND SOD
19. CONSTRUCT NEW 150 mm REINFORCED CONCRETE SIDEWALK

GENERAL NOTES

A. PAVEMENT DIMENSIONS ARE TO BACK OF CURB
B. ALL CURB RADII UNDER 15.0m SHALL BE MODIFIED (SD-203B)
C. CURB REPLACEMENT AS DIRECTED BY CONTRACT ADMINISTRATOR
D. CONTRACTOR TO CONFIRM THE LOCATION OF ALL UTILITIES/SERVICES IN THE FIELD PRIOR TO CONSTRUCTION
E. ADJUST ALL EXISTING WATER VALVES AND CURB STOPS TO GRADE
F. PAVEMENT REPAIRS SHOWN ARE A REPRESENTATIVE SAMPLE OF THE TENDER QUANTITIES

ISSUED FOR TENDER
NOT TO BE USED FOR CONSTRUCTION

METRIC
WHOLE NUMBERS INDICATE MILLIMETERS
DECIMALIZED NUMBERS INDICATE METERS

TENDER NO. 4-2024

EXISTING	LEGEND - PLAN	PROPOSED	EXISTING	LEGEND - PLAN	PROPOSED	EXISTING	LEGEND - PROFILE	PROPOSED
	HYDRANT			LDS/WWS			CONCRETE	
	VALVE			WATERMAIN			CONCRETE SIDEWALK	
	CURB STOP			GAS			ASPHALT	
	MANHOLE			TRAFFIC SIGNALS			PAVING STONES	
	CATCH BASIN			HYDRO/STREET LIGHT			SOD	
	CURB INLET / CATCH PIT			MTS/SHAW			GRAVEL	
	HYDRO POLE			CURB RENEWAL				
	LIGHT STANDARD			PROPERTY LINE			NORTH GUTTER	
	TRAFFIC SIGNAL POLE			RAMP CURB			CENTER LINE	
	SURVEY BAR		231.000	ELEVATIONS	31.000		SOUTH GUTTER	
	GUY WIRE ANCHOR			TREE			NORTH SIDEWALK	
	UTILITY MAN HOLE			WOOD FENCE			SOUTH SIDEWALK	

LOCATION APPROVED
UNDERGROUND STRUCTURES

SUPR. U/G STRUCTURES COMMITTEE — DATE

NOTE:
LOCATION OF UNDERGROUND STRUCTURES AS SHOWN ARE BASED ON THE BEST INFORMATION AVAILABLE. BUT NO GUARANTEE IS GIVEN THAT ALL EXISTING UTILITIES ARE SHOWN OR THAT THE GIVEN LOCATIONS ARE EXACT. CONFIRMATION OF EXISTENCE AND EXACT LOCATION OF ALL SERVICES MUST BE OBTAINED FROM THE INDIVIDUAL UTILITIES BEFORE PROCEEDING WITH CONSTRUCTION.

B.M. IB @ NW PL OF 204 SADLER AVENUE
ELEV. 230.754

NO.	REVISIONS	DATE	BY
3.	ISSUED FOR TENDER	24/03/18	T.K.
2.	SUBMIT FOR ENGINEERS REVIEW	24/02/06	T.K.
1.	SUBMIT FOR PLAN APPROVAL	24/02/02	T.K.

ENGINEERING DIVISION
TECHNOLOGY SERVICES BRANCH
106 - 1155 PACIFIC AVE

DESIGNED BY V.S. — CHECKED BY G.K. , R.W.
DRAWN BY V.S. — APPROVED BY M.L.
HOR. SCALE: 1 : 250
VERTICAL: 1 : 10
DATE 2024/03/13

PROVINCE OF MANITOBA — L. Li — Monical — Member 32939 — REGISTERED ENGINEER

Winnipeg

THE CITY OF WINNIPEG
PUBLIC WORKS DEPARTMENT

SADLER AVENUE
FROM ST. ANNE'S ROAD TO END
PAVEMENT REHABILITATION AND ASSOCIATED WORKS
FROM STA. 2+70 TO STA. 3+69

CITY DRAWING NUMBER SE-24-12
SHEET 12 OF 17

3