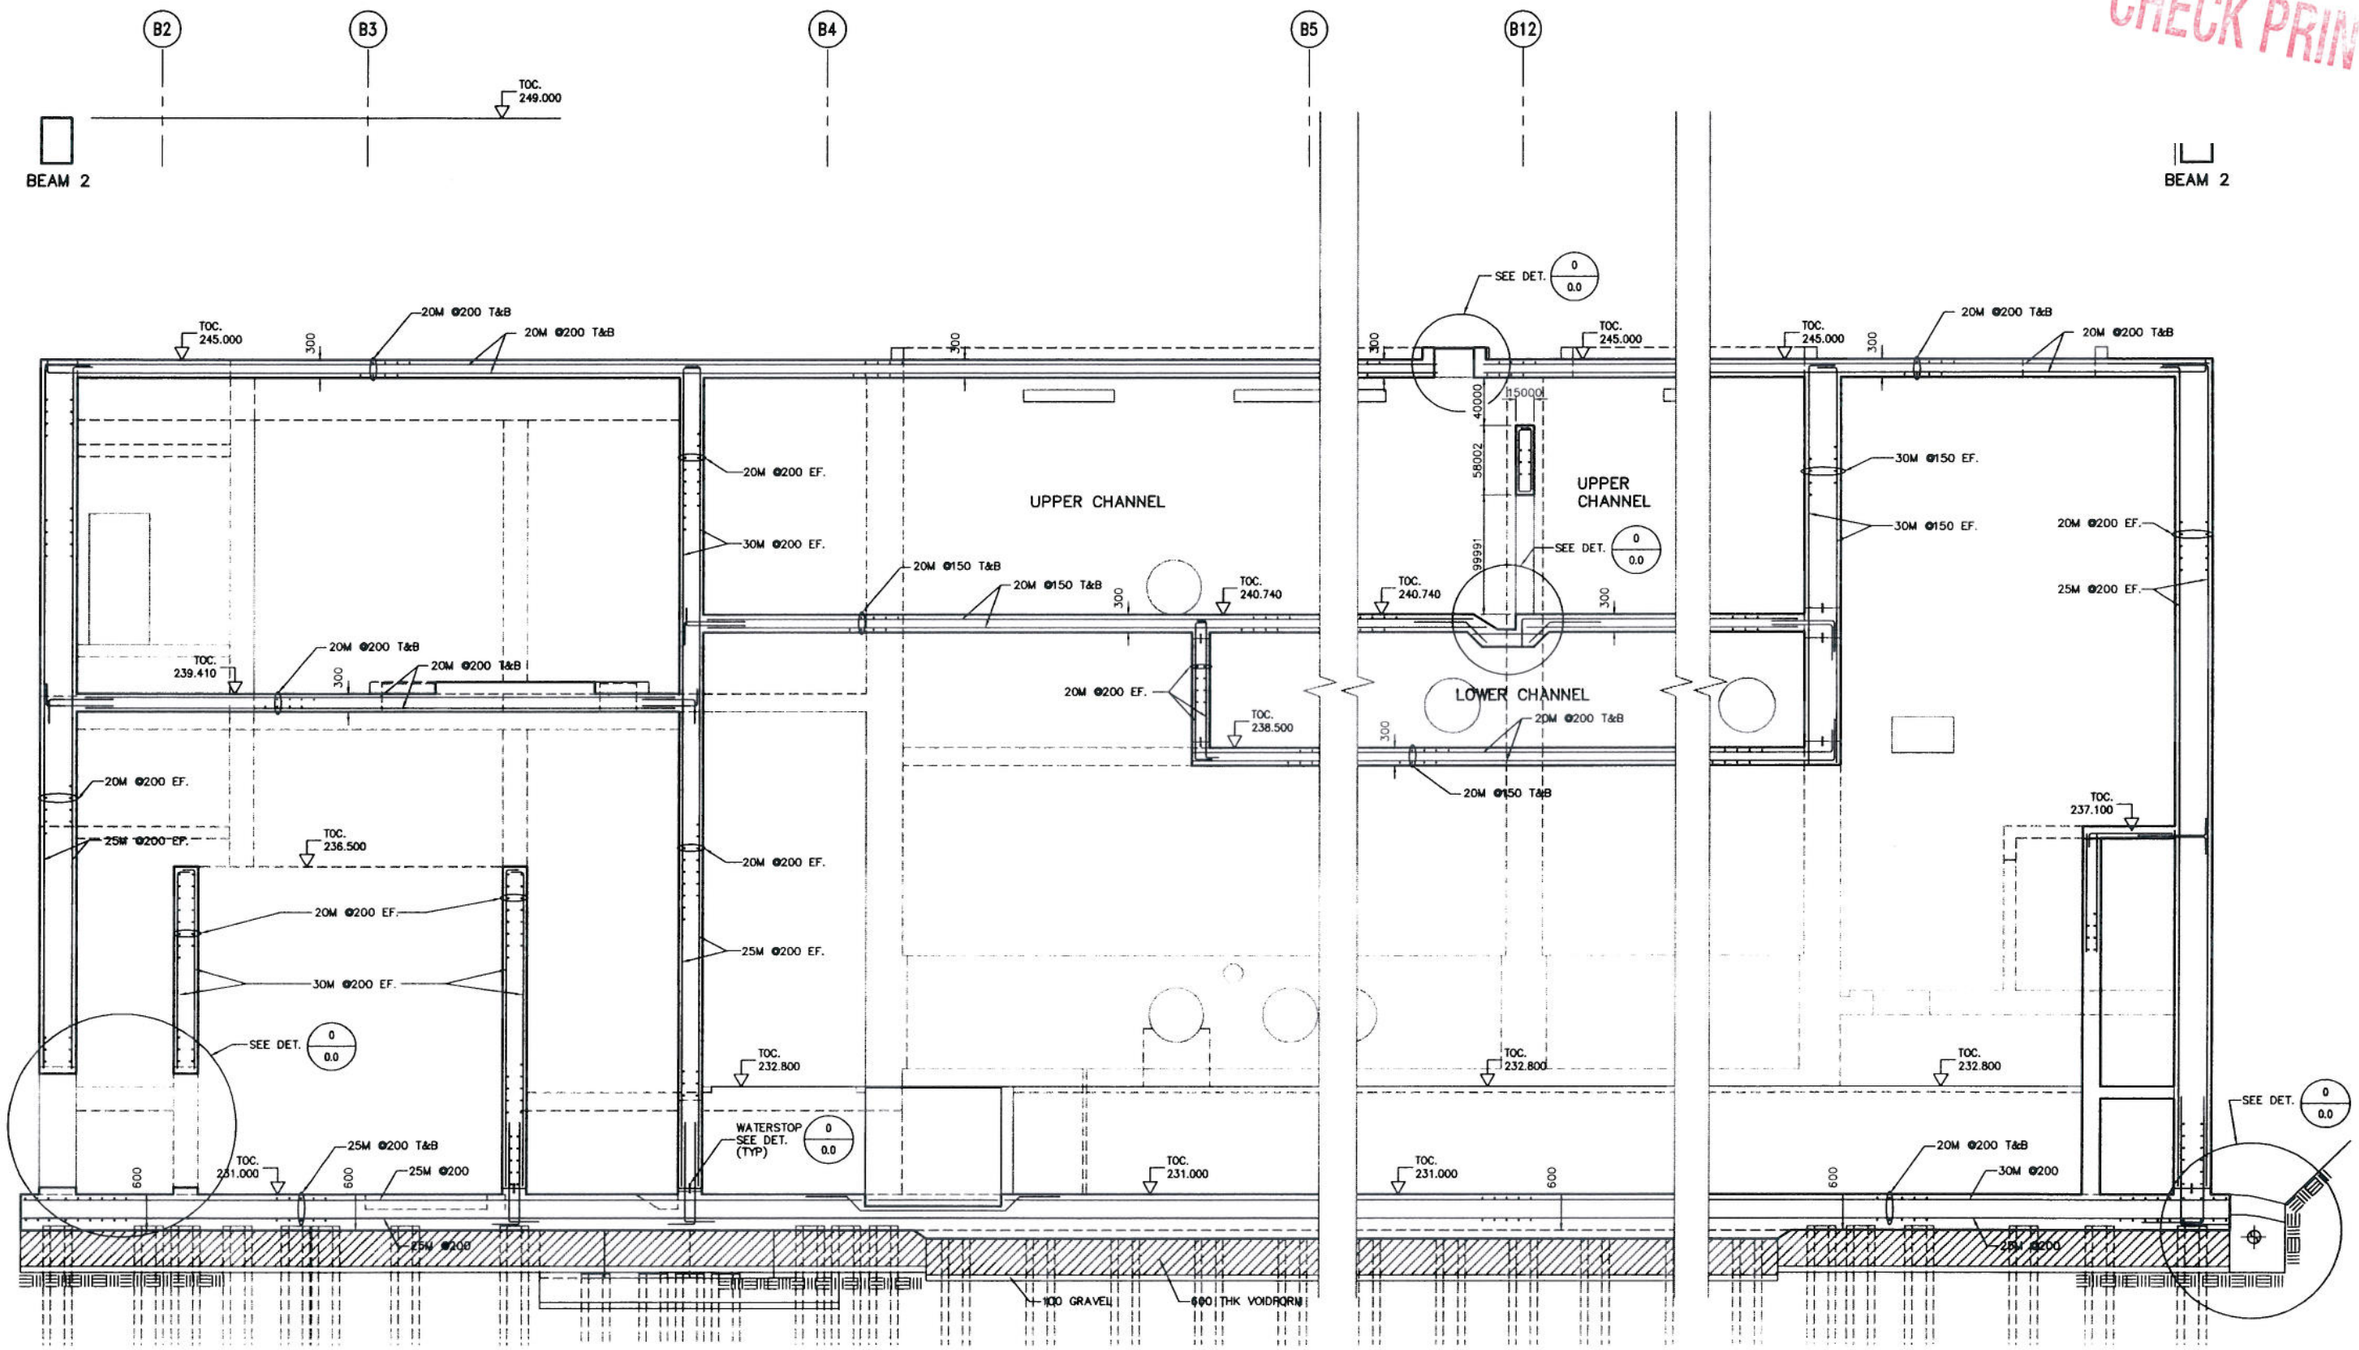

B S0101 SECTION 1:50

SCALE 1:50 METRES 0 1 2 3 4 5

SCALE 1:1 0 20 40 60 80 100 MILLIMETRES

B.M. ELEV.			
NO.	REVISIONS	DATE	BY

CH2MHILL Frederickson Cooper ARCHITECTS

EarthTech A Tyco International Ltd. Company

DESIGNED BY		CHECKED BY	
DRAWN BY	PM	APPROVED BY	
SCALE:	1:50	RELEASED FOR CONSTRUCTION BY:	
DATE	2005/08/10	DATE	

ENGINEER'S SEAL

PRELIMINARY
NOT FOR CONSTRUCTION

CONSULTANT DRAWING NO.
WF-S0202

Winnipeg

THE CITY OF WINNIPEG
WATER AND WASTE DEPARTMENT
ENGINEERING DIVISION

WATER TREATMENT PLANT
FILTRATION

STRUCTURAL
FILTRATION AREA
SECTION

CITY FILE NUMBER

SHEET 1 OF

CITY DRAWING NUMBER

SHEET: COW-A1 (05/2005)

CHECK PRINT

Last Save: 2005-09-20 5:56 PM

\\COWTOWN\PROJ\EARTHTECH\321352WINNIPEGWTP\NDM\DESIGN\ACAD\DN_WF_S0202_CH2M.DWG