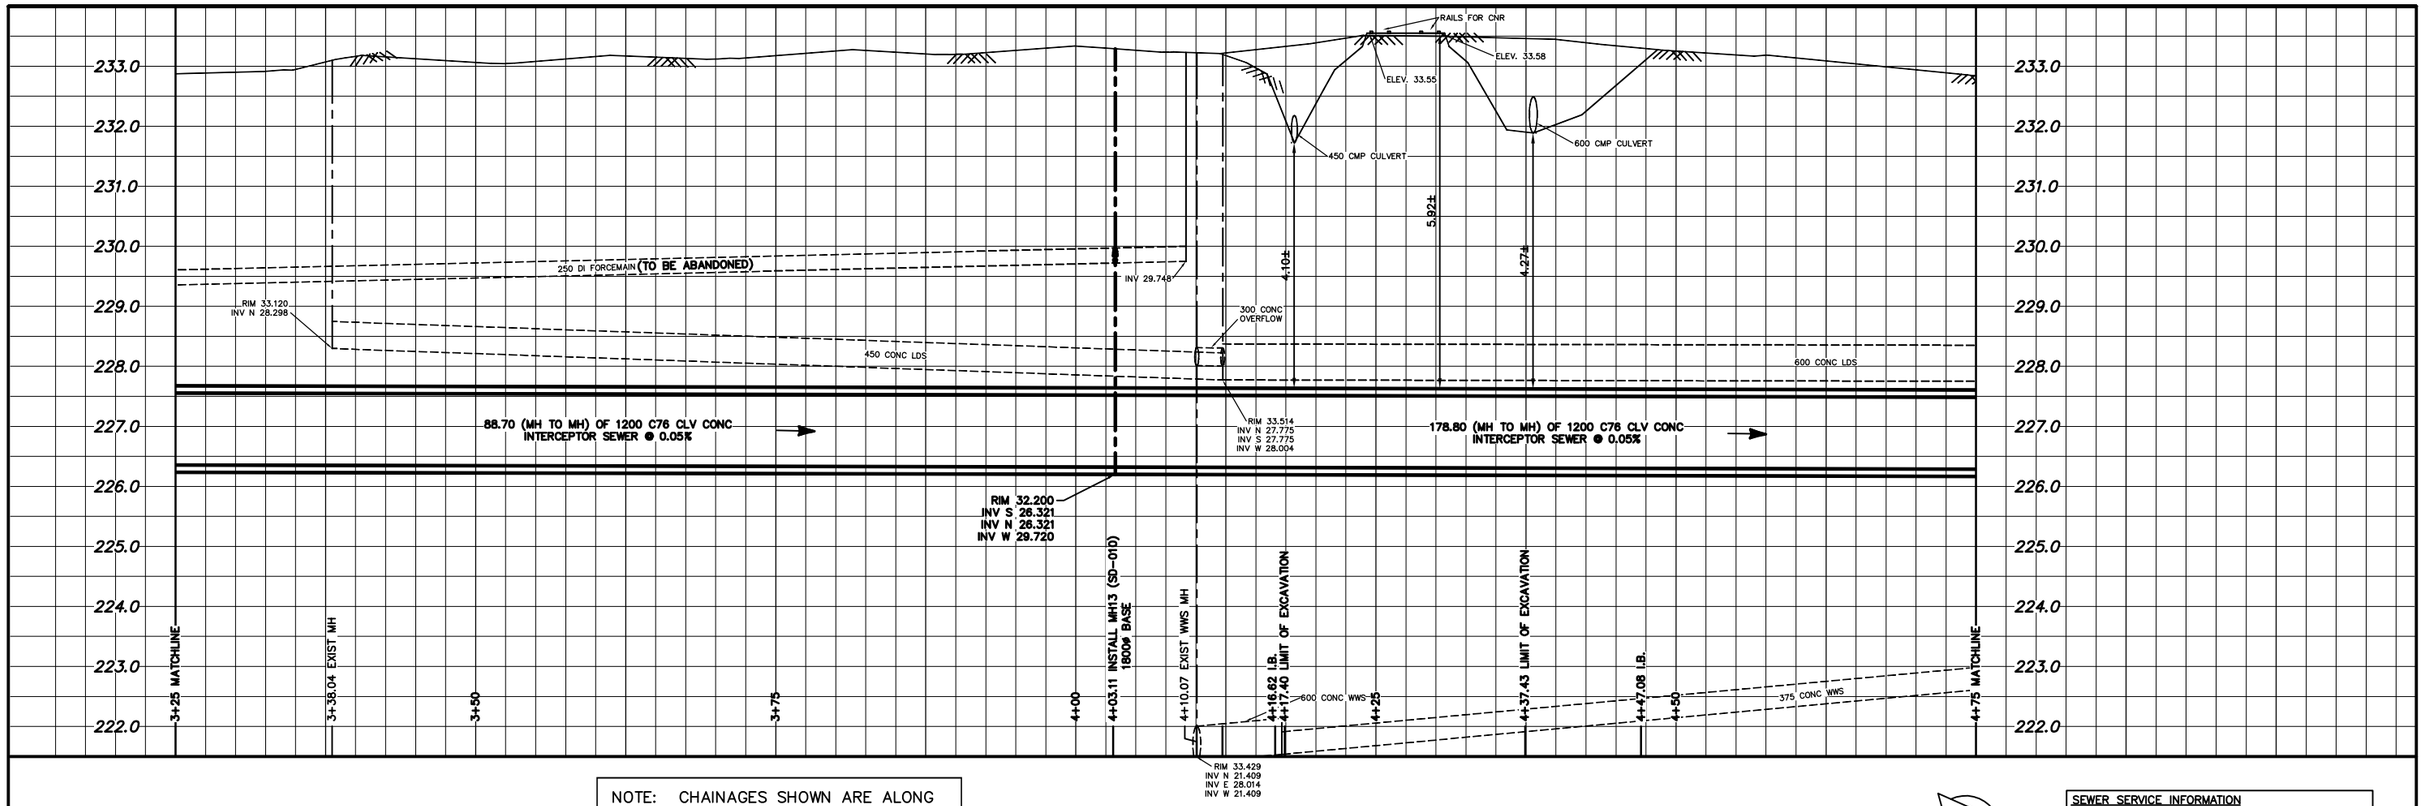

NOTE: CHAINAGES SHOWN ARE ALONG E. ℄ OF BOURNAIS DR.

BOURNAIS DRIVE

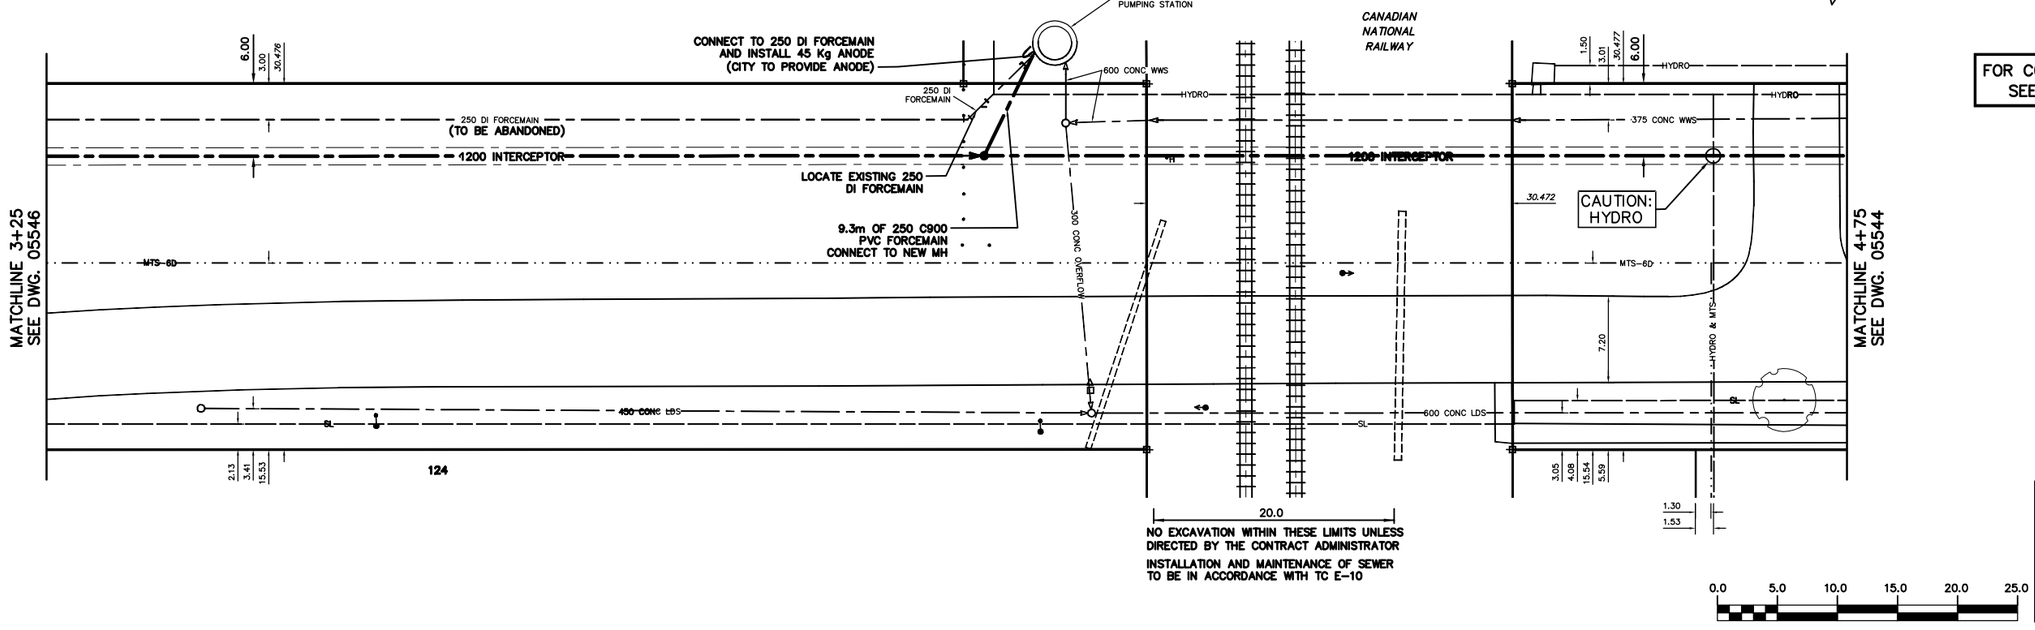

SEWER SERVICE INFORMATION		
ADDRESS	SIZE	℄ DIST JUNCTION TIE
124 BOURNAIS DR		NO SERVICE INFORMATION
–		–

FOR CONSTRUCTION NOTES SEE DRAWING 05533

METRIC
WHOLE NUMBERS INDICATE MILLIMETRES
DECIMALIZED NUMBERS INDICATE METRES

WARNING

IF POWER EQUIPMENT OR EXPLOSIVES ARE TO BE USED FOR EXCAVATION ON THIS PROJECT THE CONTRACTOR

1) NOTIFY THE GAS COMPANY OF THE PROPOSED LOCATION OF EXCAVATION.
2) TAKE PRECAUTION TO AVOID DAMAGE TO GAS COMPANY INSTALLATIONS.

SEE PROVINCIAL REGULATION 210/72 FOR DETAILS

PROPOSED	LEGEND–PLAN	PROPOSED	EXISTING	LEGEND–PLAN	PROPOSED	EXISTING	LEGEND–PROFILE	PROPOSED
200 WM	WATERMAIN	200 WM		SL , HYDRO		150 WM	WATERMAIN	150 WM
⊹	HYDRANT	✦		MTS		t	HYDRANT	t
⊗	VALVE	○		TRAFFIC SIGNALS		X	VALVE	X
525 LDS	LAND DRAINAGE SEWER	525 LDS	50 GAS	GAS	50 GAS	300 LDS	LAND DRAINAGE SEWER	300 LDS
375 WWS	WASTEWATER SEWER	375 WWS	⊕	SURVEY BAR		250 WWS	WASTEWATER SEWER	250 WWS
○	MANHOLE	●	×—×—×	FENCE		×—	℄ PROFILE	
□	CATCH BASIN	■	• ᵂH ᵀT	POLE – HYDRO, MTS			GROUND ABOVE PIPE	
▽	CURB INLET	▼	♂	CURB STOP	♂	△	℄ DITCH (NORTH & WEST)	
	JUNCTIONS		⟵	GUY ANCHOR		▽	℄ DITCH (SOUTH & EAST)	
	CULVERT		⟼	LIGHT STANDARD				
⊃	ANODE	⊃	⊛	TREE				
EXISTING	LEGEND–PLAN	PROPOSED	EXISTING	LEGEND–PLAN	PROPOSED	EXISTING	LEGEND–PROFILE	PROPOSED

LOCATION APPROVED
UNDERGROUND STRUCTURES

SUPV. U/G STRUCTURES COMMITTEE — DATE

NOTE:
LOCATION OF UNDERGROUND STRUCTURES AS SHOWN ARE BASED ON THE BEST INFORMATION AVAILABLE BUT NO GUARANTEE IS GIVEN THAT ALL EXISTING UTILITIES ARE SHOWN OR THAT THE GIVEN LOCATIONS ARE EXACT. CONFIRMATION OF EXISTENCE AND EXACT LOCATION OF ALL SERVICES MUST BE OBTAINED FROM THE INDIVIDUAL UTILITIES BEFORE PROCEEDING WITH CONSTRUCTION.

B.M. ELEV. | FIELD BOOK #:

POSTED TO LBIS

NO.	REVISIONS	DATE	BY
1.)	REVISION – ADDED MH NUMBERS	05.04.11	SC

CITY OF WINNIPEG
WATER AND WASTE
ENGINEERING DIVISION

DESIGNED BY	SC	CHECKED BY	TW
DRAWN BY	CJH	APPROVED BY	KZ
HOR. SCALE	1:250	RELEASED FOR CONSTRUCTION	
VERTICAL	1:50		
DATE	2005 03 31	DATE	

ENGINEER'S SEAL

ORIGINAL SIGNED BY K.R. ZUREK 05/03/31

BID OPPORTUNITY: 93–2005

PLOT DATE: 2005 04 12

Winnipeg

THE CITY OF WINNIPEG
WATER AND WASTE DEPARTMENT

NORTHEAST INTERCEPTOR
STAGE VII

BOURNAIS DRIVE

170 m S OF SR℄ ROUGEAU AVENUE TO 320 m S OF SR℄ ROUGEAU AVENUE

SHEET 13 OF 18

CITY DRAWING NUMBER

05545

FILENAME : 05533_to_05548_05561_D–8680.dwg