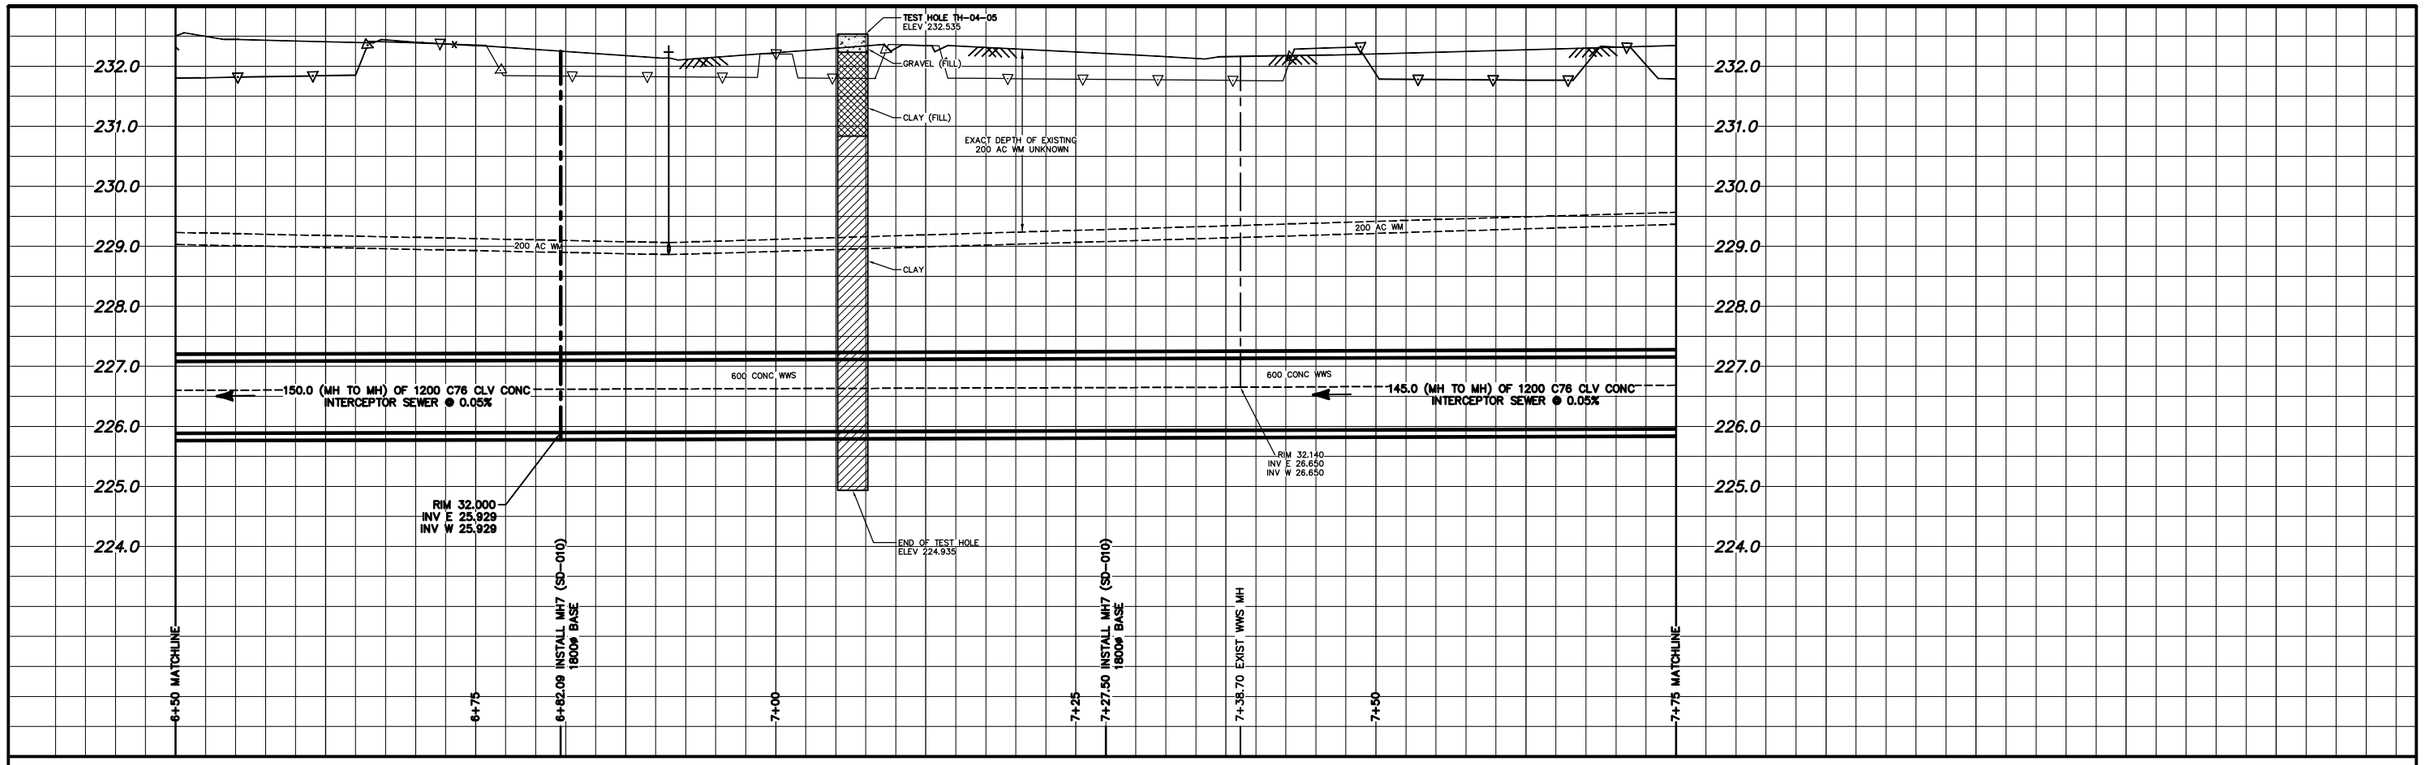

NOTE: CHAINAGES SHOWN ARE ALONG S. ℄ OF PANDORA AVE.

PANDORA AVENUE (WEST)

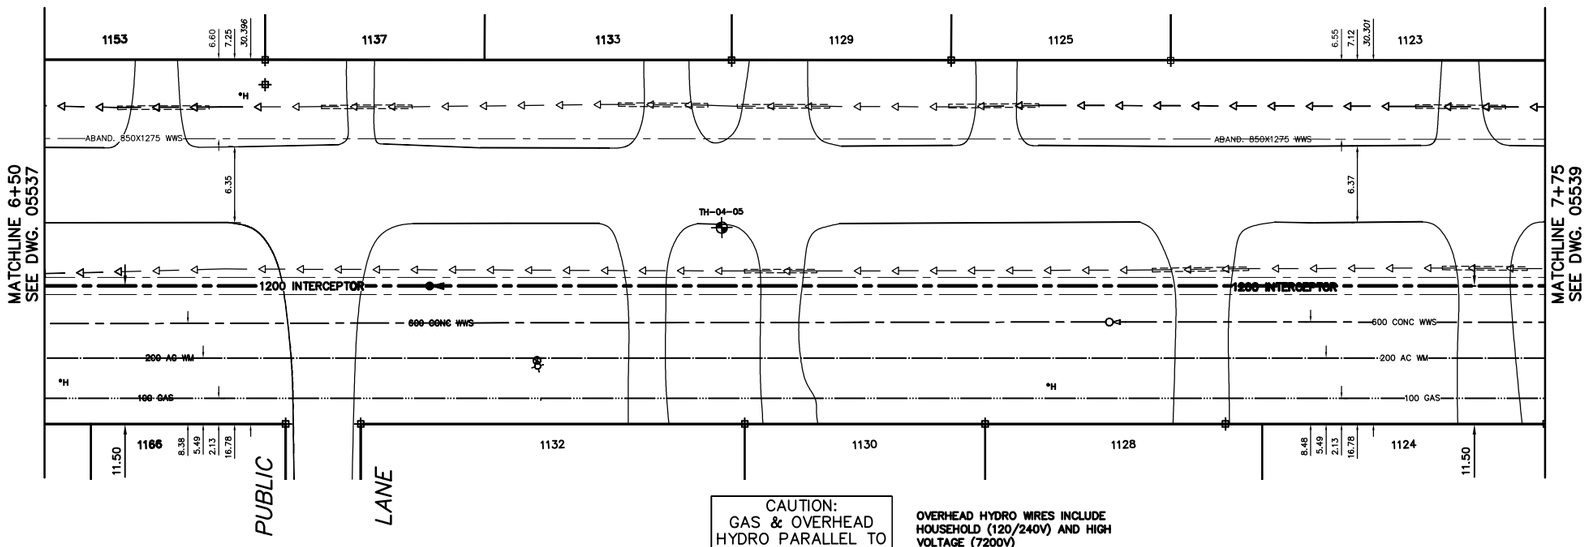

CAUTION:
GAS & OVERHEAD HYDRO PARALLEL TO INTERCEPTOR SEWER

OVERHEAD HYDRO WIRES INCLUDE HOUSEHOLD (120/240V) AND HIGH VOLTAGE (7200V)

SEWER SERVICE INFORMATION

ADDRESS	SIZE	℄ DIST JUNCTION TIE
1123 PANDORA AVE RESIDENTIAL		2.4 EWL HSE 21.20 E 2ND MH E STARLIGHT
1125 PANDORA AVE RESIDENTIAL		3.80 EWL HSE 88.90 E 1ST MH E STARLIGHT
1129 PANDORA AVE RESIDENTIAL		1.7 EWL HSE 80.60 E 1ST MH E STARLIGHT
1130 PANDORA AVE RESIDENTIAL		5.3 WEL HSE 80.0 E 1ST MH E STARLIGHT
1132 PANDORA AVE RESIDENTIAL		1.7 WEL HSE 47.30 E 1ST MH E STARLIGHT
1133 PANDORA AVE RESIDENTIAL		3.6 EWL HSE 48.10 E 1ST MH E STARLIGHT
1137 PANDORA AVE RESIDENTIAL		3.5 EWL HSE 26.50 E 1ST MH E STARLIGHT
1153 PANDORA AVE RESIDENTIAL		0.9 WWL HSE 1.30 E 1ST MH E STARLIGHT
1157 PANDORA AVE RESIDENTIAL		4.6 EWL HSE 91.30 E 1ST MH W STARLIGHT
1161 PANDORA AVE RESIDENTIAL		2.6 EWL HSE 78.20 E 1ST MH W STARLIGHT
1165 PANDORA AVE RESIDENTIAL		NO SERVICE INFORMATION –
1166 PANDORA AVE RESIDENTIAL		0.3 EWL HSE 25.90 E 1ST MH W STARLIGHT

FOR CONSTRUCTION NOTES SEE DRAWING 05533

METRIC
WHOLE NUMBERS INDICATE MILLIMETRES
DECIMALIZED NUMBERS INDICATE METRES

0.0 5.0 10.0 15.0 20.0 25.0

WARNING

IF POWER EQUIPMENT OR EXPLOSIVES ARE TO BE USED FOR EXCAVATION ON THIS PROJECT THE CONTRACTOR

1) NOTIFY THE GAS COMPANY OF THE PROPOSED LOCATION OF EXCAVATION.
2) TAKE PRECAUTION TO AVOID DAMAGE TO GAS COMPANY INSTALLATIONS.

SEE PROVINCIAL REGULATION 210/72 FOR DETAILS

EXISTING	LEGEND–PLAN	PROPOSED	EXISTING	LEGEND–PLAN	PROPOSED	EXISTING	LEGEND–PROFILE	PROPOSED
200 WM	WATERMAIN	200 WM		SL , HYDRO		150 WM	WATERMAIN	150 WM
	HYDRANT			MTS			HYDRANT	
	VALVE			TRAFFIC SIGNALS			VALVE	
525 LDS	LAND DRAINAGE SEWER	525 LDS	50 GAS	GAS	50 GAS	300 LDS	LAND DRAINAGE SEWER	300 LDS
375 WWS	WASTEWATER SEWER	375 WWS		SURVEY BAR		250 WWS	WASTEWATER SEWER	250 WWS
	MANHOLE			FENCE			℄ PROFILE	
	CATCH BASIN			POLE – HYDRO, MTS			GROUND ABOVE PIPE	
	CURB INLET			CURB STOP			℄ DITCH (NORTH & WEST)	
	JUNCTIONS			GUY ANCHOR			℄ DITCH (SOUTH & EAST)	
	CULVERT			LIGHT STANDARD				
	ANODE			TREE				

LOCATION APPROVED
UNDERGROUND STRUCTURES

SUPV. U/G STRUCTURES COMMITTEE DATE

NOTE:
LOCATION OF UNDERGROUND STRUCTURES AS SHOWN ARE BASED ON THE BEST INFORMATION AVAILABLE BUT NO GUARANTEE IS GIVEN THAT ALL EXISTING UTILITIES ARE SHOWN OR THAT THE GIVEN LOCATIONS ARE EXACT. CONFIRMATION OF EXISTENCE AND EXACT LOCATION OF ALL SERVICES MUST BE OBTAINED FROM THE INDIVIDUAL UTILITIES BEFORE PROCEEDING WITH CONSTRUCTION.

B.M. ELEV. | FIELD BOOK #:

POSTED TO LBIS

NO.	REVISIONS	DATE	BY
2.)	MH3 TO MH9 ALIGNMENT & INVERT CHANGES	05.04.13	KZ
1.)	REVISION – ADDED MH NUMBERS	05.04.11	SC

CITY OF WINNIPEG
WATER AND WASTE
ENGINEERING DIVISION

DESIGNED BY	SC	CHECKED BY	TW
DRAWN BY	CJH	APPROVED BY	KZ
HOR. SCALE	1:250	RELEASED FOR CONSTRUCTION	
VERTICAL	1:50		
DATE	2005 03 31	DATE	

ENGINEER'S SEAL
ORIGINAL SIGNED BY K.R. ZUREK 05/03/31

BID OPPORTUNITY: 93–2005
PLOT DATE: 2005 04 14

Winnipeg
THE CITY OF WINNIPEG
WATER AND WASTE DEPARTMENT

NORTHEAST INTERCEPTOR
STAGE VII
PANDORA AVENUE (WEST)
255 m W OF WP OWEN STREET TO
130 m W OF WP OWEN STREET

SHEET 6 OF 18
CITY DRAWING NUMBER
05538

FILENAME : 05533_to_05548_05561_D–8680.dwg