SHEET: COW-A1 (05/2005)

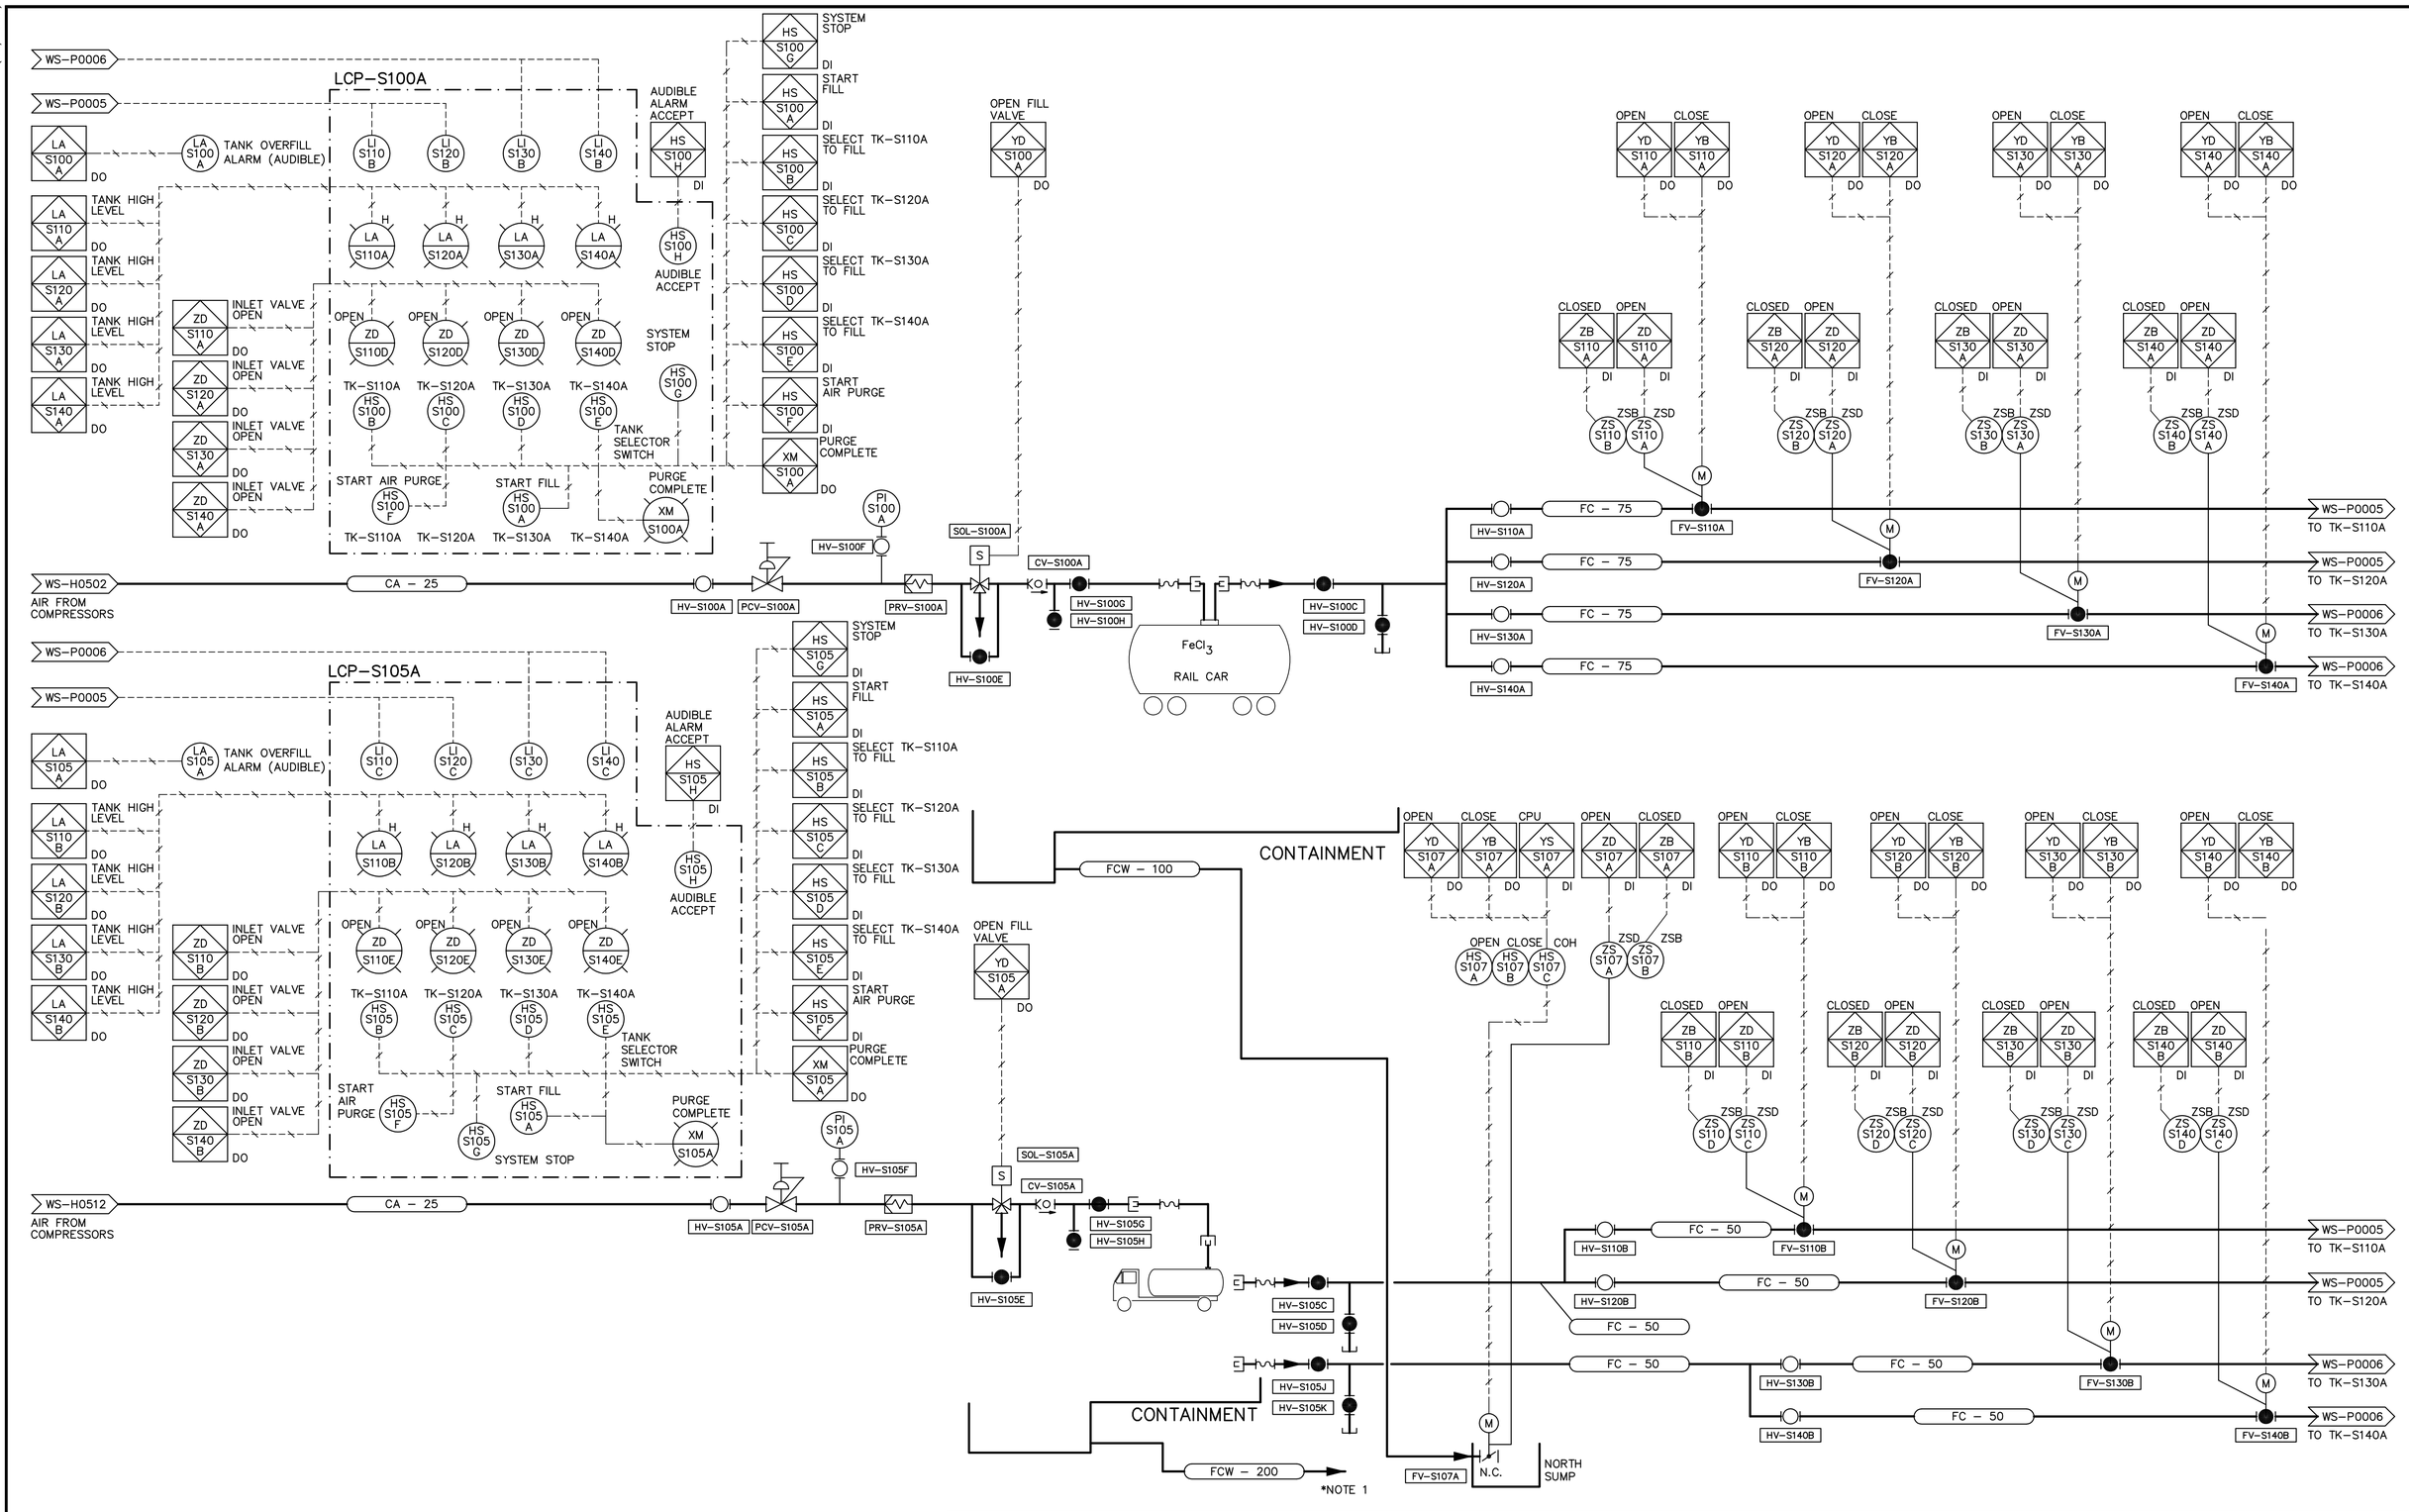

NOTES

1. SEE DRAWING WS-P0001 FOR CONTAINMENT PIPING AND CONTROLS.

APEGM
Certificate of Authorization
Earth Tech Canada Inc.
No. 730 Expiry: April 30, 2007

NO.	REVISIONS	DATE	BY
02	ISSUED FOR CONSTRUCTION	07/05/25	LAE
01	792-2006 ADDENDUM 2	07/03/20	SRP
00	ISSUED FOR TENDER	07/01/31	JBC

B.M. ELEV.

CH2MHILL Fredericksen Cooper ARCHITECTS
EarthTech A Tyco International Ltd. Company

DESIGNED BY	SBW	CHECKED BY	NT
DRAWN BY	JBC	APPROVED BY	AHL
SCALE:	NONE	RELEASED FOR CONSTRUCTION BY:	R. SOROKOWSKI
DATE	2005/08/08	DATE	2007/01/31

ENGINEER'S SEAL
ORIGINAL SIGNED BY
S.B. WILLIAMSON
2007/01/31

CONSULTANT DRAWING NO.
WS-P0004

Winnipeg
THE CITY OF WINNIPEG
WATER AND WASTE DEPARTMENT
ENGINEERING DIVISION

WATER TREATMENT PLANT
BULK CHEMICAL STORAGE
SODIUM HYPOCHLORITE AND CHEMICAL STORAGE BUILDING

PROCESS
BULK FERRIC CHLORIDE OFFLOADING AND STORAGE
PROCESS AND INSTRUMENTATION DIAGRAM

CITY FILE NUMBER
SHEET OF
CITY DRAWING NUMBER
1-0601S-G-P0004-001-02D

Last Save: 2007-05-16 3:17 PM

L:\WORK\79000\79538\02A-CAD\ALL\SUBMISSION\CONSTRUCTION\C40 - CHEMICAL STORAGE & SODIUM HYPO GEN BUILDINGS\ET\DRAWINGS\DN_WS-P0004_ET.DWG