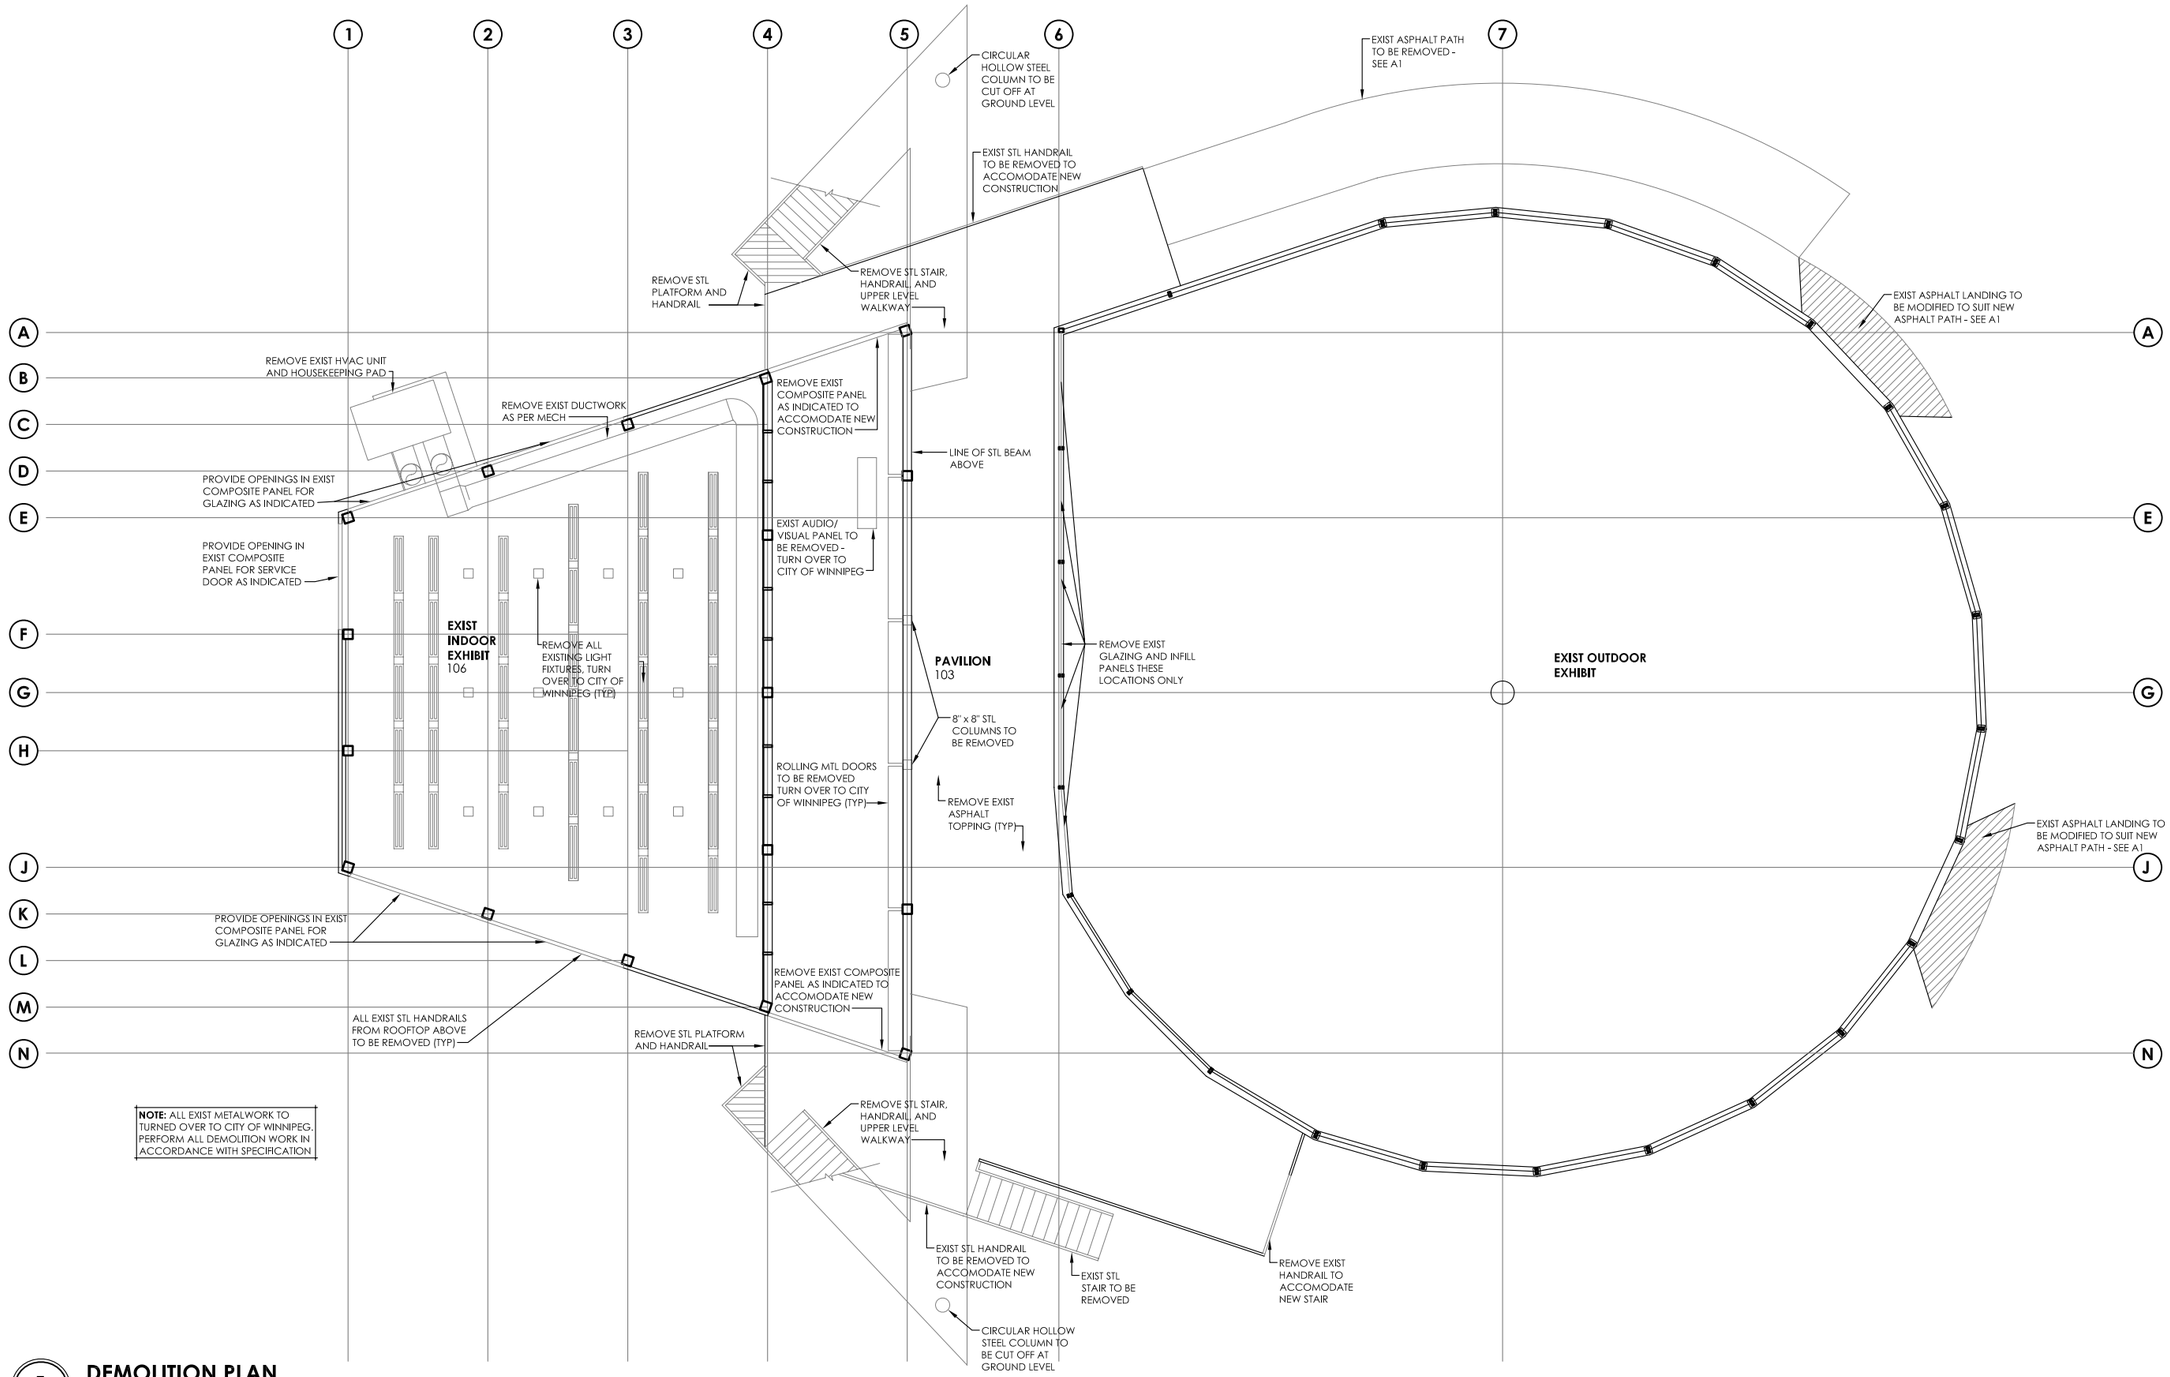

NOTE: ALL EXIST METALWORK TO TURNED OVER TO CITY OF WINNIPEG. PERFORM ALL DEMOLITION WORK IN ACCORDANCE WITH SPECIFICATION

1 DEMOLITION PLAN

3/32" = 1'-0"

678 MAIN STREET WINNIPEG, MB R3B 1E4
204 488 3857 tel. 204 488 0216 fax.
www.bridgmancollaborative.ca
bridgmancollaborative ARCHITECTURE
bridgmancollaborative

Project:	Project Number:	Drawing Title:	# Issue/Revision Date	Sheet No:
ASSINIBOINE PARK ZOO ASIATIC LION PAVILION WINNIPEG, MB	0727	**DEMOLITION PLAN**	Mar 10, 2008	**ADD 1.12**

This drawing is property of the Architect and cannot be reproduced or used without the consent of the Architect. The contractor is responsible for checking and verifying all levels and dimensions and shall report all discrepancies to the Architect and obtain clarification prior to commencing work.