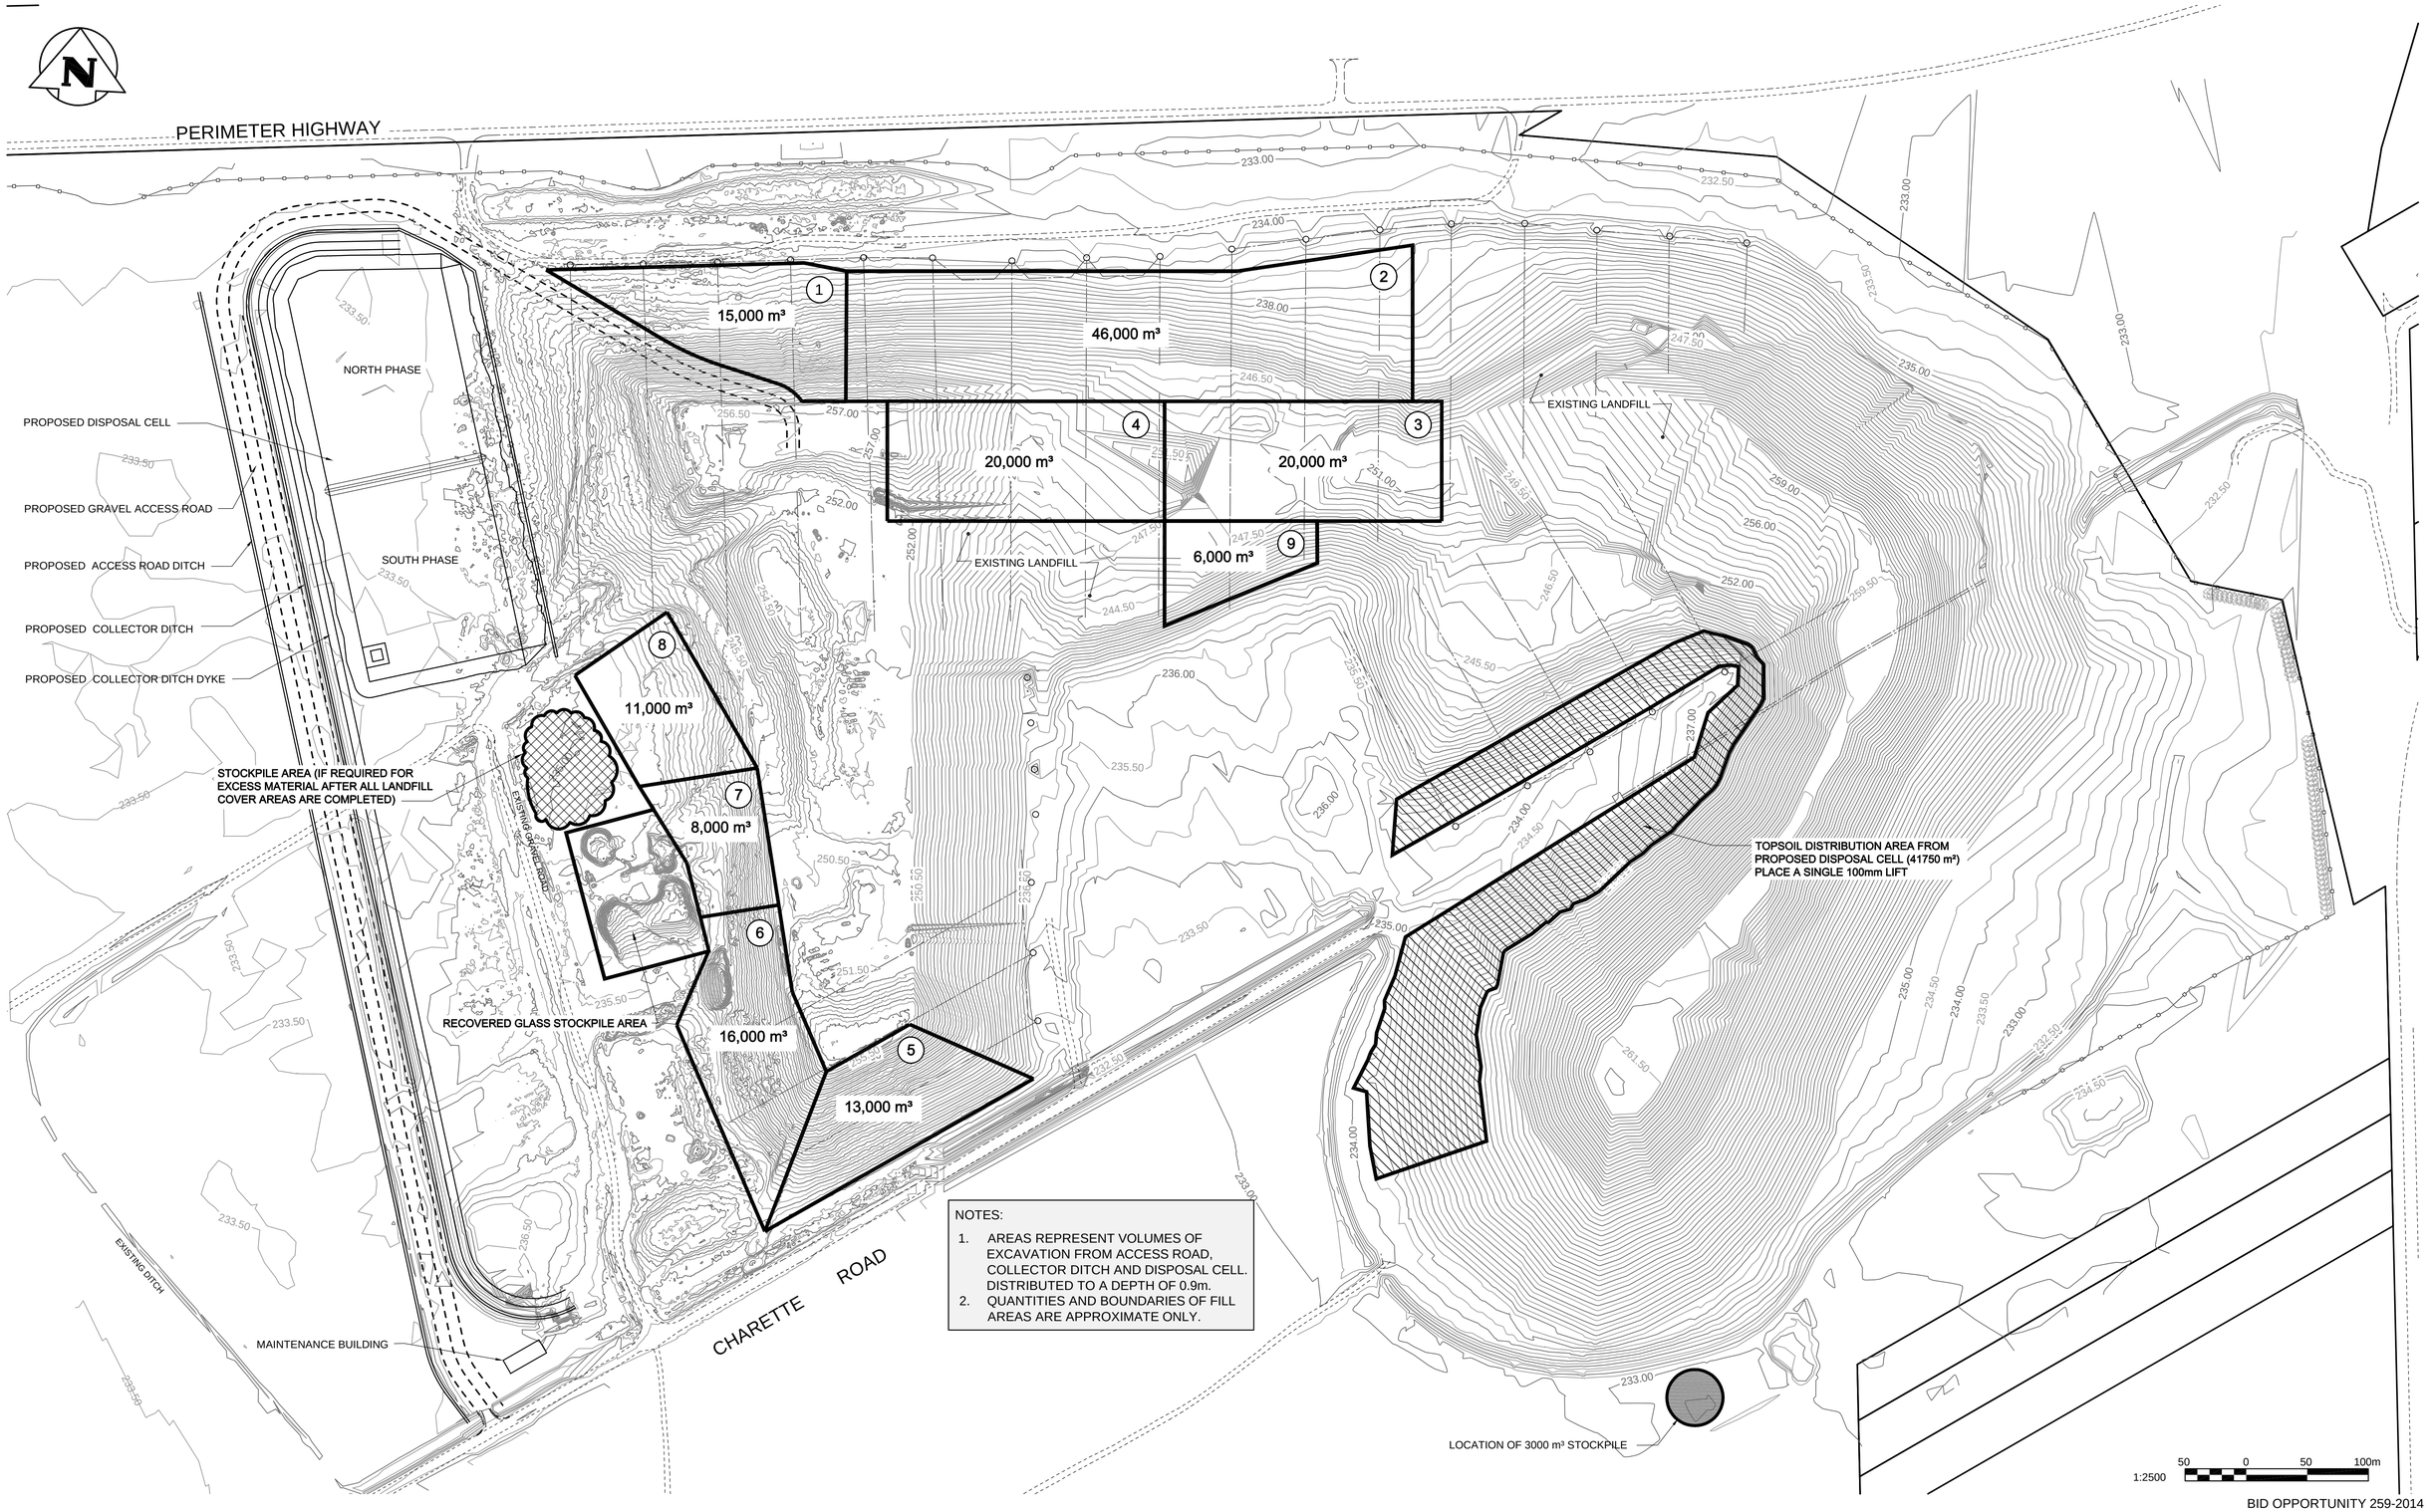

NOTES:

1. AREAS REPRESENT VOLUMES OF EXCAVATION FROM ACCESS ROAD, COLLECTOR DITCH AND DISPOSAL CELL. DISTRIBUTED TO A DEPTH OF 0.9m.
2. QUANTITIES AND BOUNDARIES OF FILL AREAS ARE APPROXIMATE ONLY.

BID OPPORTUNITY 259-2014

EXISTING	LEGEND	PROPOSED
	GRAVEL ROAD	
	LEACHATE COLLECTION PIPE	
	MANHOLE	
	DITCH	
	TEST PIT	
	CHAIN LINK FENCE	
	ANCHOR	
	TREE	
	HYDRO POLE	
	LIGHT STANDARD	

EXCAVATION QUANTITIES

ACCESS ROAD AND DITCH	29,500 m³ (FILL)
COLLECTOR DITCH AND DIKE	8,500 m³ (CUT)
DISPOSAL CELL	218,000 m³ (CUT)
FINAL EXCAVATION TOTAL	197,000 m³ (CUT)

APEGM
Certificate of Authorization
TETRA TECH WEI Inc.
No. 5313 Date: April 30, 2014

B.M.
ELEV.

NO.	REVISIONS	DATE	BY
01	ADDENDUM No. 2	14.04.15	BLM
00	ISSUED FOR TENDER	14.03.26	GC

TETRA TECH

DESIGNED BY	GMD	CHECKED BY	GS
DRAWN BY	GMD	APPROVED BY	BLM
HOR. SCALE:	1 : 2500	RELEASED FOR CONSTRUCTION	
VERTICAL:			
DATE	14.02.05	DATE	

ORIGINAL DRAWING REVISION "00" SEALED BY G.A. CHURCHILL 14.03.24

CONSULTANT DRAWING NO.
13001200700-DWG-C0020

Winnipeg
THE CITY OF WINNIPEG
WATER AND WASTE DEPARTMENT

BRADY ROAD LANDFILL ACCESS ROAD AND DISPOSAL CELL

FILL DISTRIBUTION PLAN

CITY DRAWING NUMBER SWD-D-447

SHEET 20 OF 20

C4009