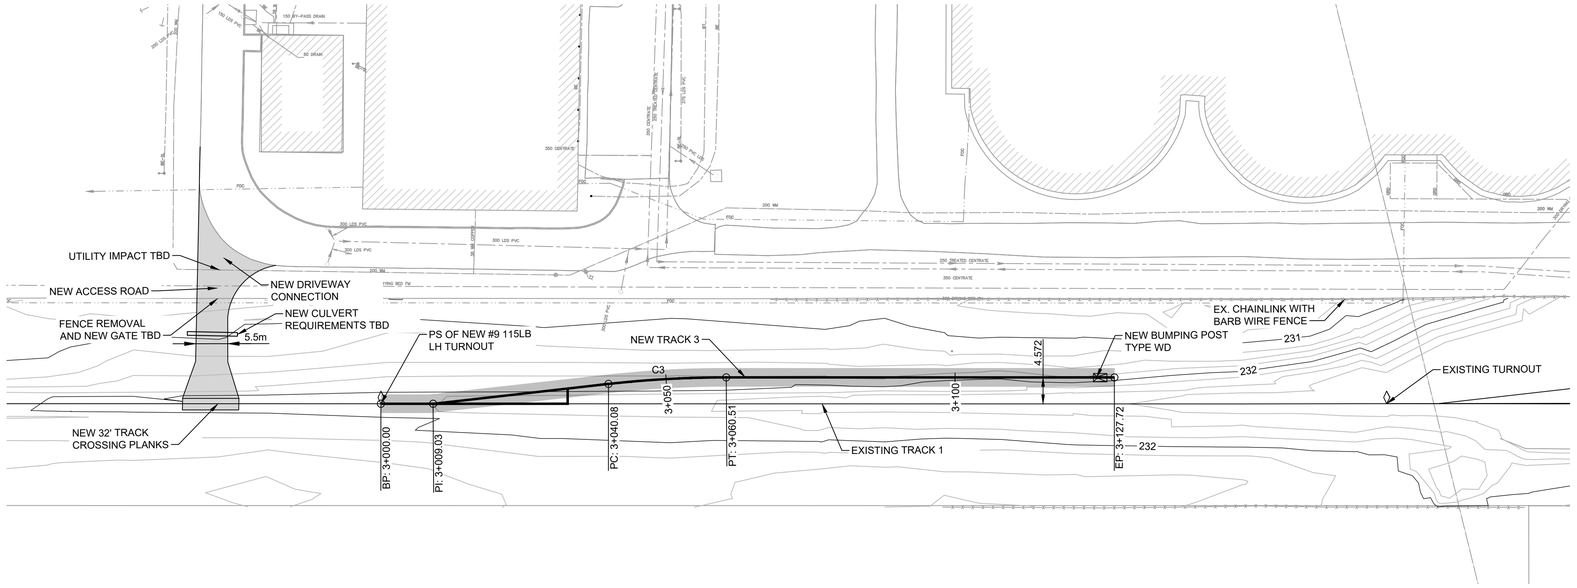

CURVE DATA									
CURVE	DELTA	Dc	RADIUS	LENGTH	TANGENT	EXTERNAL	Ls	SUPER	V (M.P.H)
C3	9°21'35"	9°30'	184.04	20.43	10.23	0.284	0.00	0.00	10

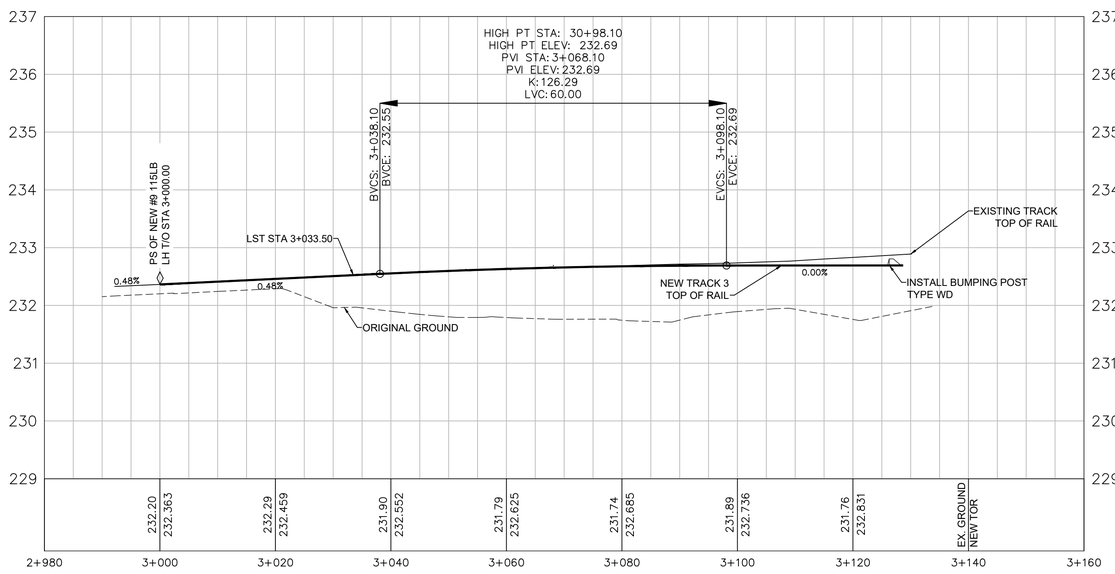

0 10 20 30
Horizontal Scale: 1:500

0 1 2 3
Vertical Scale: 1:50

NO.	DRAWING NUMBER	REFERENCE DRAWING TITLE

REFERENCE DRAWINGS

B.M.
ELEV.

CONSTRUCTION COMPLETION DATE:

NO.	REVISIONS	DATE	BY
A	ISSUED FOR 30% DESIGN	2022 07 05	KG

HDR KGS GROUP

DESIGNED BY	GC	CHECKED BY	LP
DRAWN BY	ZC	APPROVED BY	KG
SCALE:	AS SHOWN	RELEASED FOR CONSTRUCTION	
DATE	2022 06 30	DATE	

PLOT DATE: 2022 07 13

ENGINEER'S SEAL

CONSULTANT DRAWING NUMBER
10330933-002

BID OPPORTUNITY: 197-2022
CONTRACT NUMBER:

Winnipeg

THE CITY OF WINNIPEG

WATER AND WASTE DEPARTMENT
ENGINEERING DIVISION

NORTH END SEWAGE TREATMENT PLANT (NEWPCC)
INTERIM PHOSPHOROUS REMOVAL

NEW TRACK 3

TRACK PLAN AND PROFILE

CITY DRAWING NUMBER 1-0101-CGAD-F211-001

SHEET 1 OF 1

FILE PATH: C:\pwworking\canada01\d0235621\
FILE NAME: 1-0101-CGAD-F211-001_A.dwg