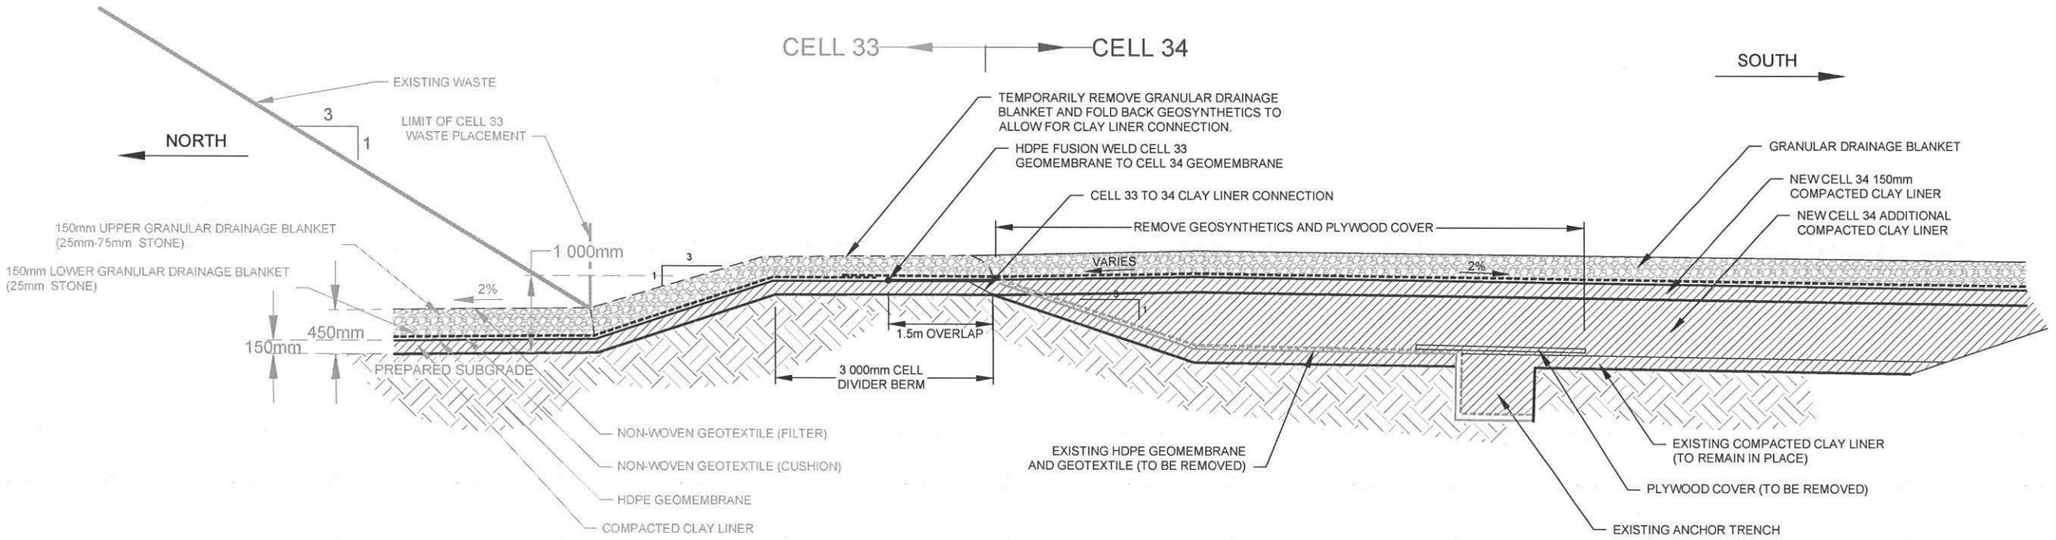

DETAIL 11 (C3001) NORTH DIVIDER BERM TIE-IN (TYPICAL)
NTS

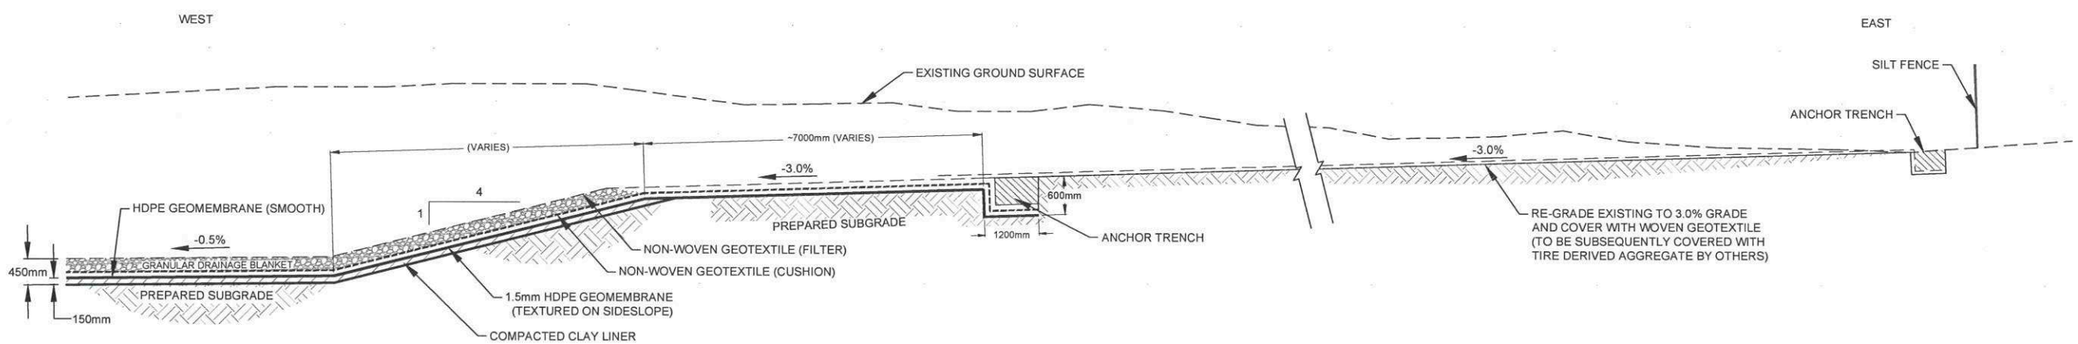

DETAIL 12 (C3001) EAST PERIMETER TIE-IN (TYPICAL)
1:75

LEGEND

- COMPACTED CLAY LINER
- GRANULAR DRAINAGE
- COMPACTED BACKFILL
- COMPACTED NATIVE SUBGRADE MATERIAL
- HDPE GEOMEMBRANE (SMOOTH)
- NON-WOVEN GEOTEXTILE (FILTER)
- NON-WOVEN GEOTEXTILE (CUSHION)

STATUS: ISSUED FOR TENDER

B.M. SWS GCP: N: 5513301.225 E: 629498.188
ELEV.: 234.093

CONSTRUCTION COMPLETION DATE: YYYY MM DD

NO.	REVISIONS	DATE	BY
1	ISSUED FOR TENDER	MAR 29/23	AR

DESIGNED BY: ARR | CHECKED BY: ARR
DRAWN BY: DRG | APPROVED BY: ARR
SCALE: HORIZONTAL AS SHOWN, VERTICAL N/A | RELEASED FOR CONSTRUCTION
DATE: 2023 03 28
PLOT DATE: 2023 03 28

ENGINEER'S SEAL
PROVINCE OF MANITOBA
RAICHURA
Member
23942
2023-03-28
REGISTERED PROFESSIONAL ENGINEER

CONSULTANT DRAWING NUMBER: C3007

BID OPPORTUNITY: 627-2022
CONTRACT NUMBER: X

Winnipeg

THE CITY OF WINNIPEG
WATER AND WASTE DEPARTMENT
SOLID WASTE SERVICES

BRADY ROAD RESOURCE MANAGEMENT FACILITY
AREA A CONSTRUCTION – CELL 34

PERIMETER TIE-IN DETAILS 1

SHEET 8 OF 9

CITY DRAWING NUMBER: 1-0400A-C0115-001

FILE PATH: Q:\Edmonton\Drafting\00_MASTER PROJECT BASE PLANS\Brady Road RMF-Winnipeg MB\PROJECTS\SWM.ONMB03200-01-C
FILE NAME: SWM.ONMB03200-01_DWG C3007.dwg