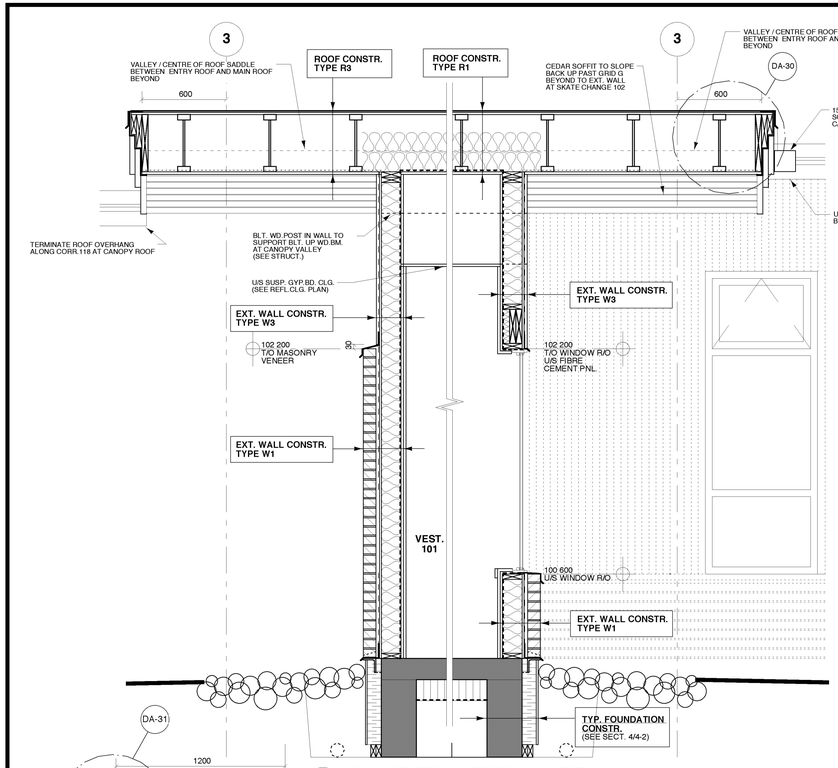

1 5-4 **WALL SECTION @ THROUGH VEST.**
SCALE 1 : 20

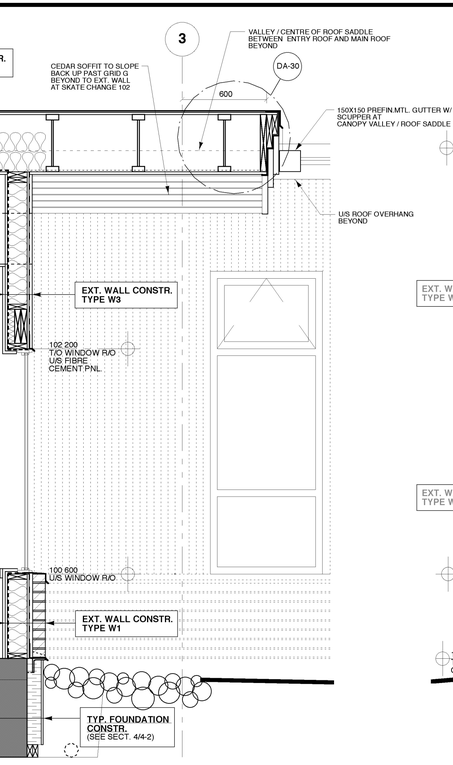

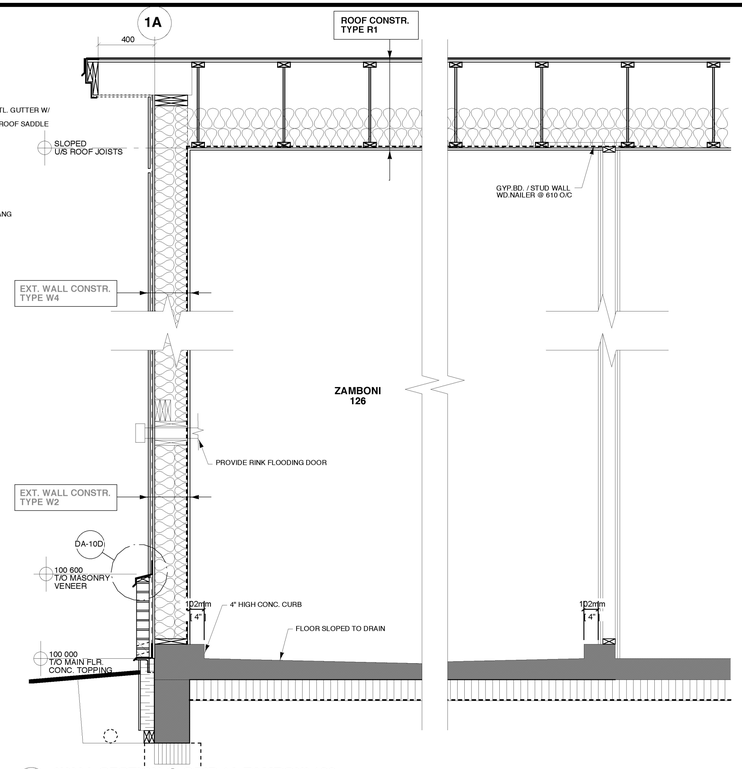

2 5-4 **WALL SECTION @ GRID 1A ZAMBONI 126**
SCALE 1 : 20

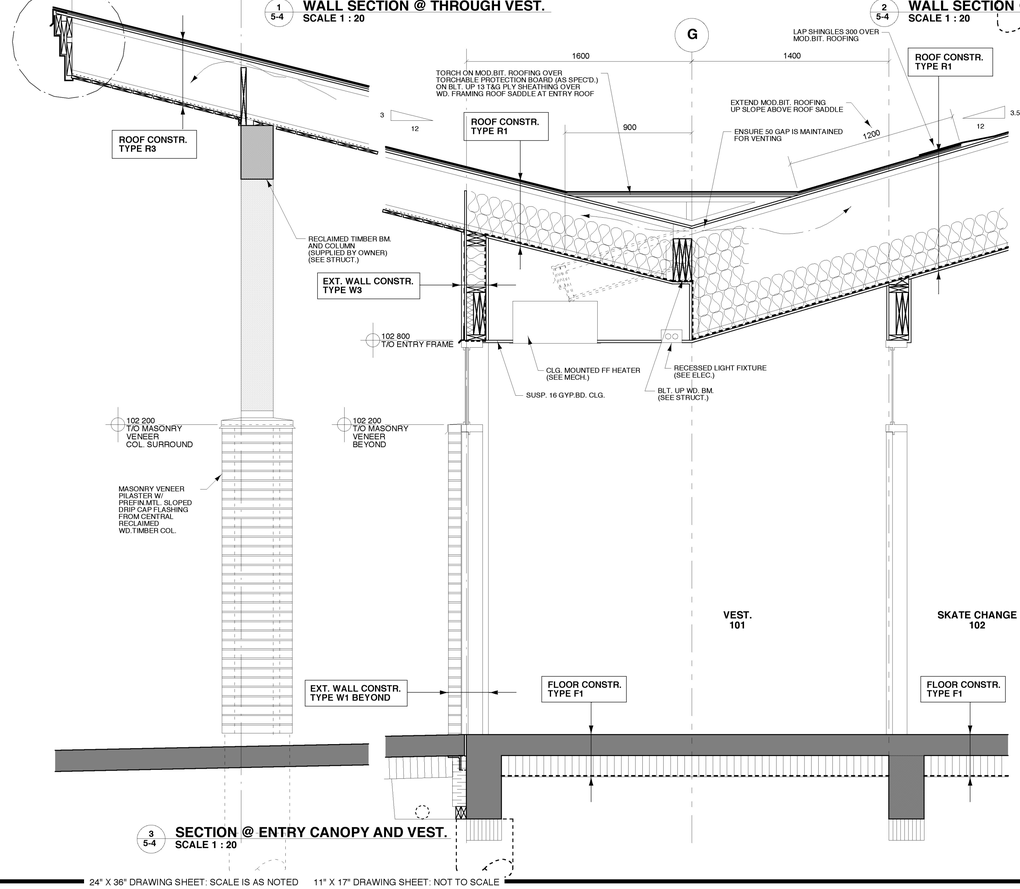

3 5-4 **SECTION @ ENTRY CANOPY AND VEST.**
SCALE 1 : 20

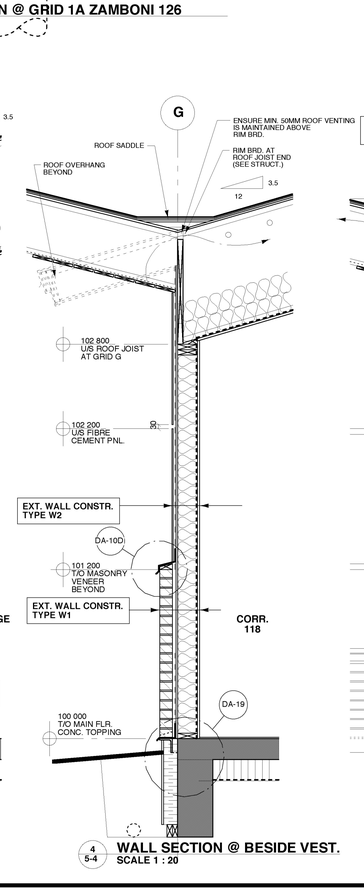

4 5-4 **WALL SECTION @ BESIDE VEST.**
SCALE 1 : 20

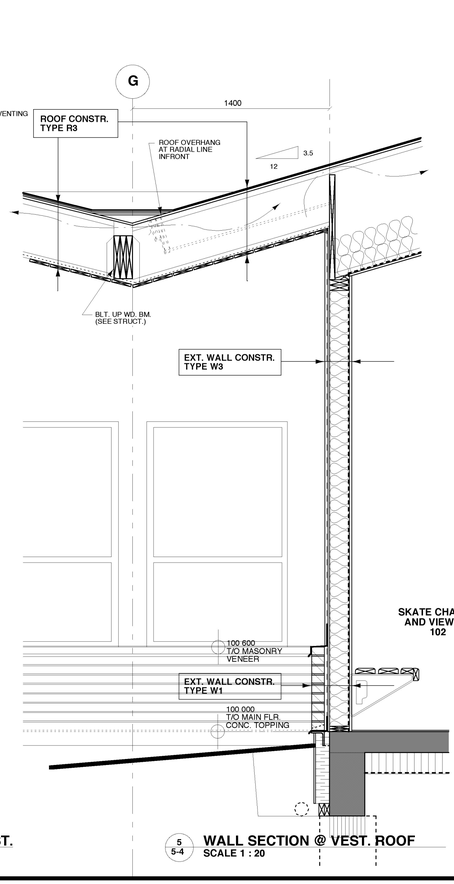

5 5-4 **WALL SECTION @ VEST. ROOF**
SCALE 1 : 20

24" X 36" DRAWING SHEET: SCALE IS AS NOTED 11" X 17" DRAWING SHEET: NOT TO SCALE

ORIGINAL SEALED BY:
Dudley T. Thompson
B.E.S. B.Arch. M.R.A.I.C.
M.A.A. O.A.A. S.A.A.
Date: 2004-12-21

REVISIONS

NO.	DATE	PARTICULARS
0	2003-07-31	ISSUED FOR DESIGN REVIEW
0	2004-07-12	ISSUED - ACCESSIBILITY REVIEW
0	2004-07-12	ISSUED - PUBLIC WORKS REVIEW
0	2004-12-22	ISSUED FOR TENDER

GENERAL NOTES

PROFESSIONAL SEALS

THIS DRAWING MUST NOT BE SCALED.

THE CONTRACTOR SHALL VERIFY ALL DIMENSIONS AND OTHER DATA ON SITE PRIOR TO COMMENCEMENT OF WORK. ALL DISCREPANCIES, ERRORS, AND OMISSIONS ARE TO BE REPORTED TO THE ARCHITECT.

DRAWING AND SPECIFICATIONS, AS INSTRUMENTS OF SERVICE, ARE THE PROPERTY OF THE ARCHITECT, THE COPYRIGHT IN THE SAME BEING RESERVED TO HIM.

NO REPRODUCTION MAY BE MADE WITHOUT THE PERMISSION OF THE ARCHITECT, AND WHEN MADE, MUST BEAR HIS NAME. ALL PRINTS TO BE RETURNED TO THE ARCHITECT ON REQUEST.

PRAIRIE ARCHITECTS INC.
200 -141 Bannatyne Avenue, Winnipeg, Manitoba R3B 0R3
Telephone - 204.956.0938 Facsimile - 204.943.5597

PROJECT TITLE
RED RIVER COMMUNITY CENTRE REDEVELOPMENT

LOCATION
WINNIPEG, MB
293 MURRAY AVENUE

CLIENT
THE CITY OF WINNIPEG

DRAWING TITLE
Wall Sections

DRAWN	APPROVED	DRAWING
PP	DT	A5-4
SCALE	DATE ISSUED	
1:20	2004-12-22	
JOB NUMBER	DATE PLOTTED	REVISION
2003-06	3/22/05	R-0