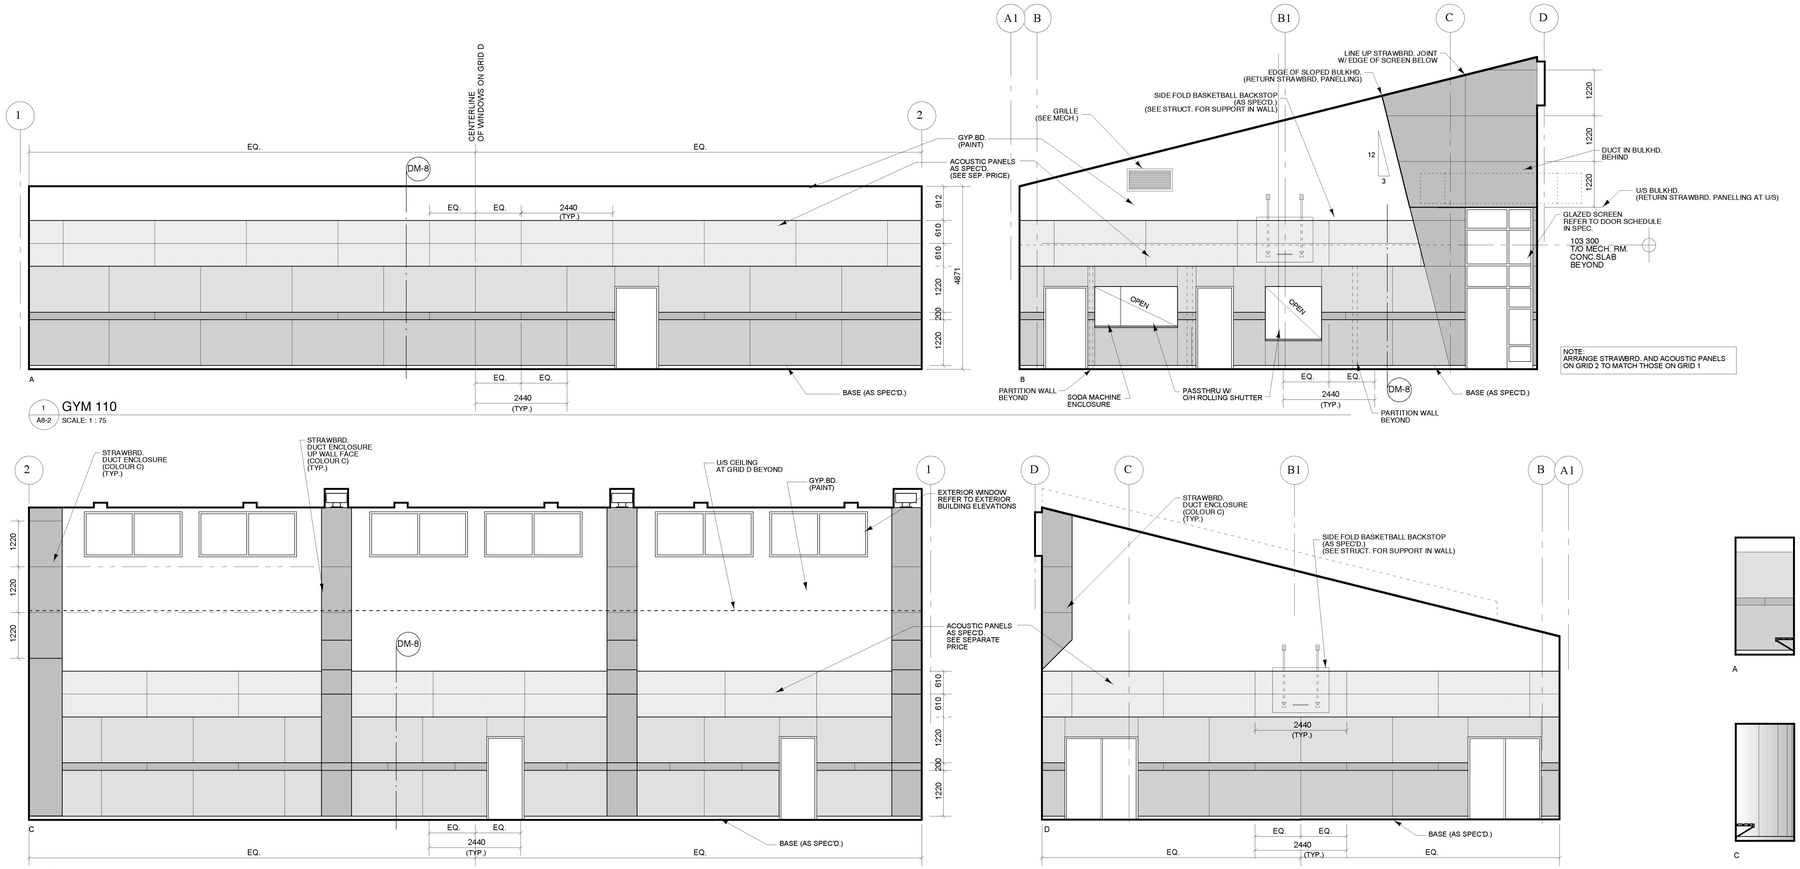

1 A8-2 GYM 110
SCALE: 1 : 75

1 A8-2 GYM 110
SCALE: 1 : 75

4 A8-2 REFEREE 121
SCALE: 1 : 75

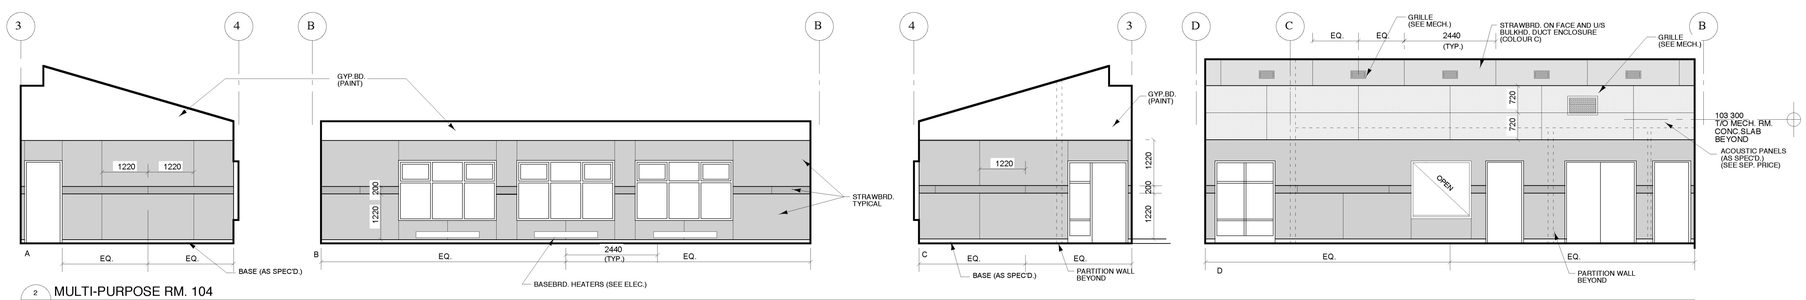

2 A8-2 MULTI-PURPOSE RM. 104
SCALE: 1 : 75

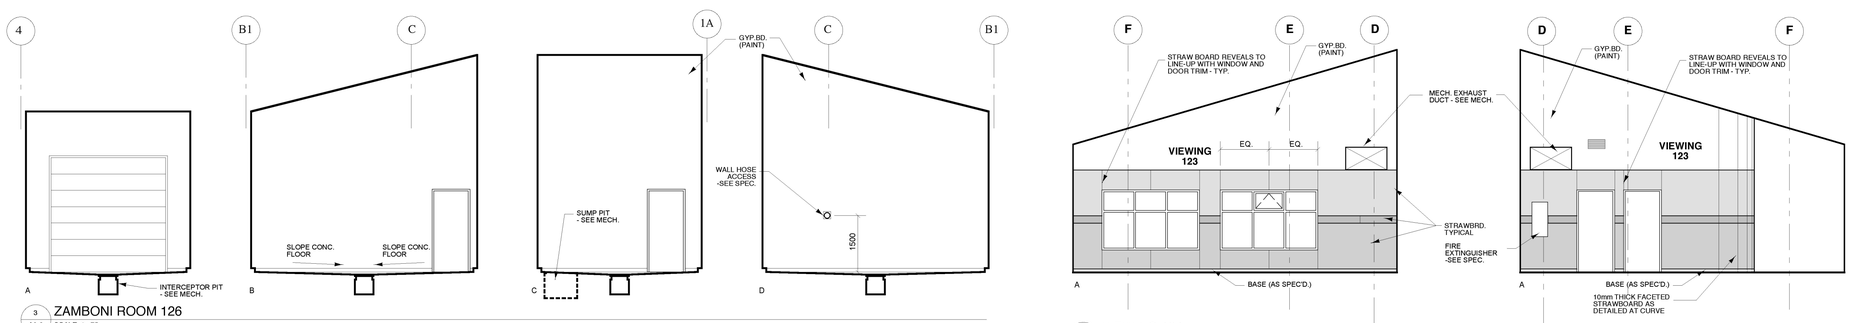

3 A8-2 ZAMBONI ROOM 126
SCALE: 1 : 75

5 A8-2 VIEWING 124
SCALE: 1 : 75

ORIGINAL SEALED BY:
Dudley T. Thompson
B.E.S. B.Arch. M.R.A.I.C.
M.A.A. O.A.A.A. S.A.A.
Date: 2005-03-23

24" X 36" DRAWING SHEET: SCALE IS AS NOTED 11" X 17" DRAWING SHEET: NOT TO SCALE

REVISIONS

NO.	DATE	PARTICULARS
0	2004-07-12	ISSUED - ACCESSIBILITY REVIEW
0	2004-07-12	ISSUED - PUBLIC WORKS REVIEW
0	2004-10-28	FINAL - PUBLIC WORKS REVIEW
0	2004-12-22	ISSUED FOR TENDER
1	2005-03-23	EXPANDED TENDER

NOTES

1. FOR INTERIOR WINDOW TYPES SEE SPEC. SECTION DOOR AND FRAME SCHEDULE 00872 INTERIOR WINDOW TYPES
2. FOR INTERIOR WINDOW SCREENS WITH DOORS SEE SPEC. SECTION DOOR AND FRAME SCHEDULE 00872 DOOR FRAME TYPES

PROFESSIONAL SEALS

THIS DRAWING MUST NOT BE SCALED.

THE CONTRACTOR SHALL VERIFY ALL DIMENSIONS AND OTHER DATA ON SITE PRIOR TO COMMENCEMENT OF WORK. ALL DISCREPANCIES, ERRORS, AND OMISSIONS ARE TO BE REPORTED TO THE ARCHITECT.

DRAWING AND SPECIFICATIONS, AS INSTRUMENTS OF SERVICE, ARE THE PROPERTY OF THE ARCHITECT. THE COPYRIGHT IN THE SAME BEING RESERVED TO HIM.

NO REPRODUCTION MAY BE MADE WITHOUT THE PERMISSION OF THE ARCHITECT, AND WHEN MADE, MUST BEAR HIS NAME. ALL PRINTS TO BE RETURNED TO THE ARCHITECT ON REQUEST.

PRAIRIE ARCHITECTS INC.

200 -141 Bannatyne Avenue, Winnipeg, Manitoba R3B 0R3
Telephone - 204.956.0938 Facsimile - 204.943.5597

PROJECT TITLE

RED RIVER COMMUNITY CENTRE REDEVELOPMENT

LOCATION
WINNIPEG, MB
293 MURRAY AVENUE

CLIENT
THE CITY OF WINNIPEG

DRAWING TITLE
Interior Elevations

DRAWN	APPROVED	DRAWING
SL / DK	DT	A8-2
SCALE	DATE ISSUED	
1:75	2005-03-23	
JOB NUMBER	DATE PLOTTED	REVISION
2003-06	3/23/05	R-1