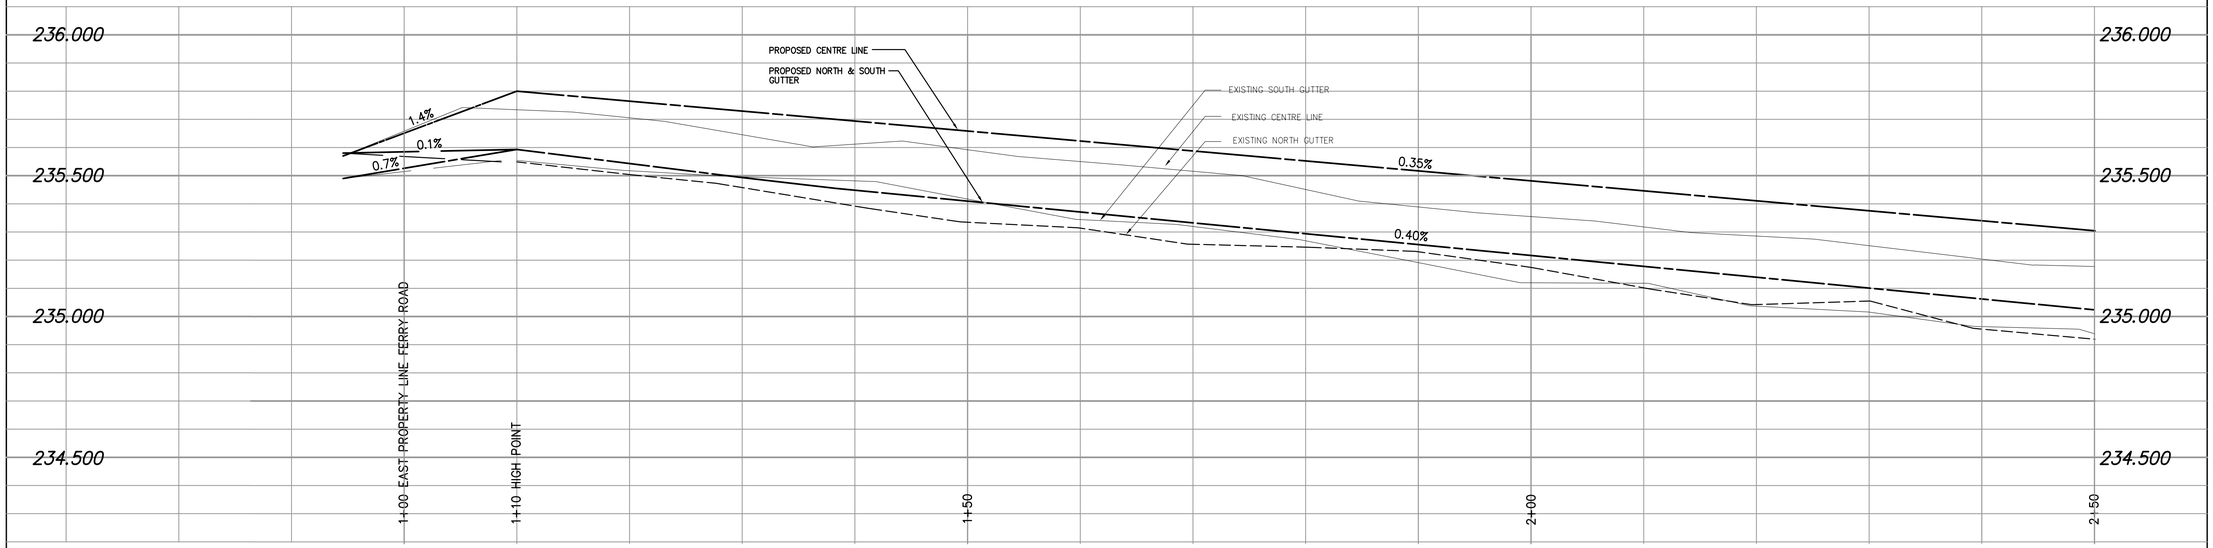

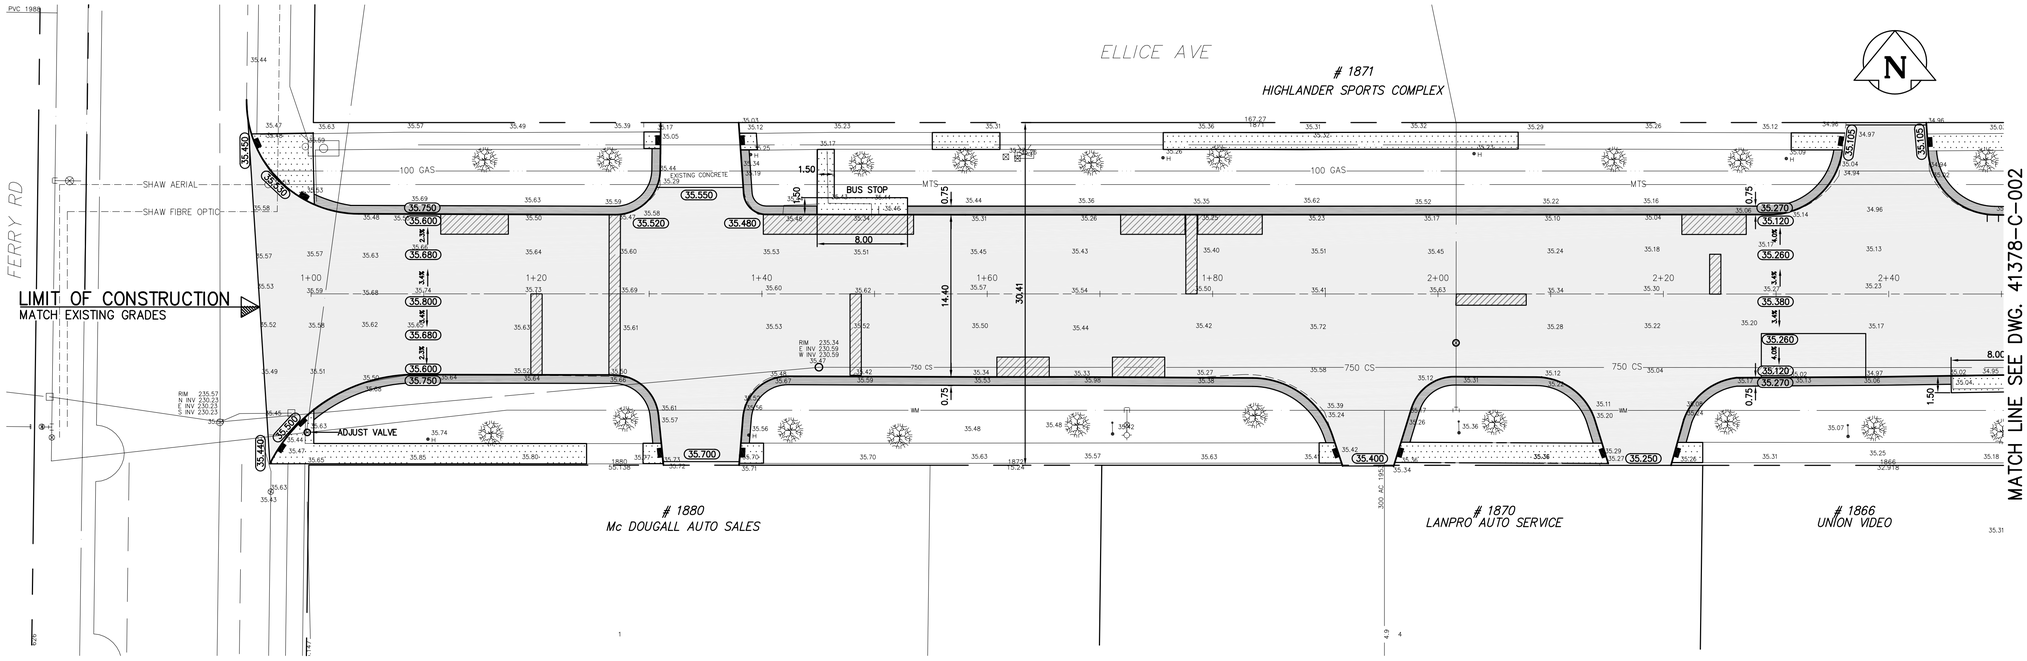

NOTES:
1. ALL MEASUREMENTS ARE TO BACK OF CURB
2. NEW BARRIER CURB TO BE 150 mm FINISHED HEIGHT UNLESS OTHERWISE NOTED

METRIC
WHOLE NUMBERS INDICATE MILLIMETRES
DECIMALIZED NUMBERS INDICATE METRES

EXISTING	LEGEND–PLAN	PROPOSED	EXISTING	LEGEND–PLAN	PROPOSED	EXISTING	LEGEND–PROFILE	PROPOSED
	WATERMAIN			M.T.S.			CENTRE LINE	
	HYDRANT		H	HYDRO POLE			NORTH GUTTER	
	VALVE			PROPERTY LINE			SOUTH GUTTER	
	LAND DRAINAGE SEWER			CONCRETE SLAB REPAIR				
	WASTE WATER SEWER			LIGHT STANDARD				
	MANHOLE			SIDEWALK RAMP				
	CATCH BASIN		31.999	ELEVATION	32.000			
	CURB INLET			CONCRETE SIDEWALK				
	UTILITIES ADJUSTED			ASPHALT PAVEMENT				
	SUBDRAIN			SPLASH STRIP				
	GAS							

LOCATIONS APPROVED
UNDERGROUND STRUCTURES
SIGNED BY: – DATE
SUPV U/G STRUCTURES

LOCATION OF UNDERGROUND STRUCTURES AS SHOWN ARE BASED ON THE BEST INFORMATION AVAILABLE BUT NO GUARANTEE IS GIVEN THAT ALL EXISTING UTILITIES ARE SHOWN OR THAT THE GIVEN LOCATIONS ARE EXACT. CONFIRMATION OF EXISTANCE AND EXACT LOCATION OF ALL SERVICES MUST BE OBTAINED FROM THE INDIVIDUAL UTILITIES BEFORE PROCEEDING

G.B.M. 38-023 30(654530) King Edward St. E.& King Edward St. Tblt. in 7.56m Conc. Pile,25m S. of S. wall & 31m of E. of East wall No. 590 King Edward St.
ELEV. 233.999

NO.	REVISIONS	DATE	BY
B	UNDERGROUND STRUCTURES REVIEW	05 01 05	WTJ
A	ISSUED FOR REVIEW	04 12 16	WTJ
	DATE –		

NDLEA™ Engineers & Planners Inc.
Suite 111–93 Lombard Avenue Winnipeg, Manitoba R3B 3B1
Phone (204) 943–3178 Facsimile (204) 943–4948

DESIGNED BY	WTJ	CHECKED BY	RMB/Dd
DRAWN BY	RCS	APPROVED BY	RMB
HOR. SCALE	1:250		
VERTICAL	1:10		
DATE		DATE	

ENGINEER'S SEAL
PROVINCE OF MANITOBA
W.T. JACKSON
Member
20782
REGISTERED PROFESSIONAL ENGINEER

CONSULTANT ACAD DWG. NO.
41378–C–001

THE CITY OF WINNIPEG
Winnipeg
PUBLIC WORKS DEPARTMENT
ENGINEERING SERVICES DIVISION

2005 REGIONAL STREET RENEWAL
ELLICE AVENUE
FERRY ROAD TO CENTURY STREET
STREET RESURFACING
STA. 1+00 TO STA. 2+50

CITY DRAWING NUMBER
SHEET 1 OF 6

BID OPP. NO. 01–2005

Mar 02, 2005 – 10:01am
P:\41300 – 41399\41378 Ellice Ave Rehabilitation Century Street to Ferry Road\NDLEA DWG\41378-C-01-06.dwg – tabC01