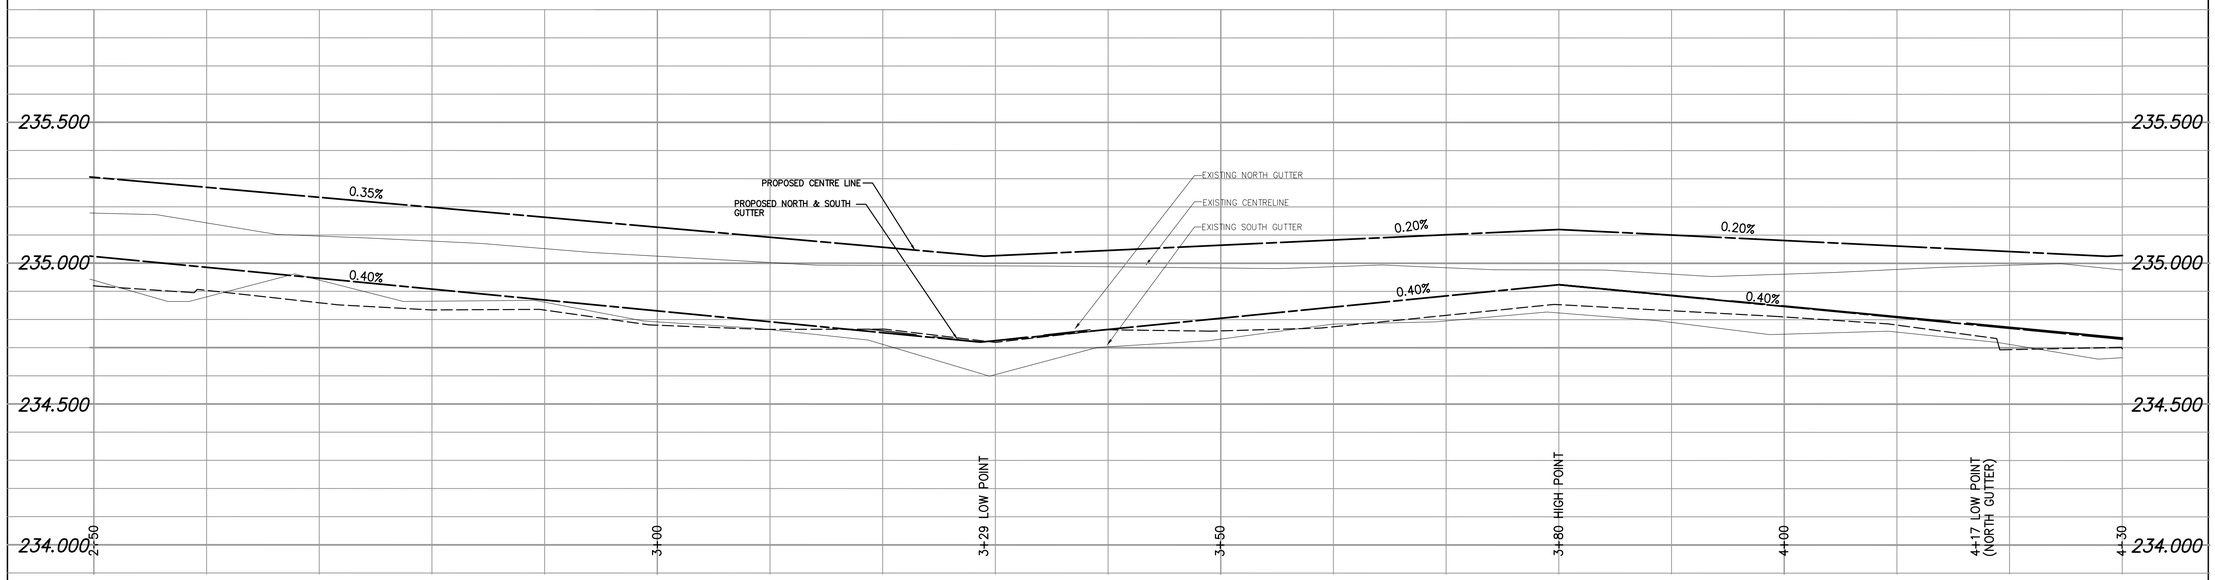

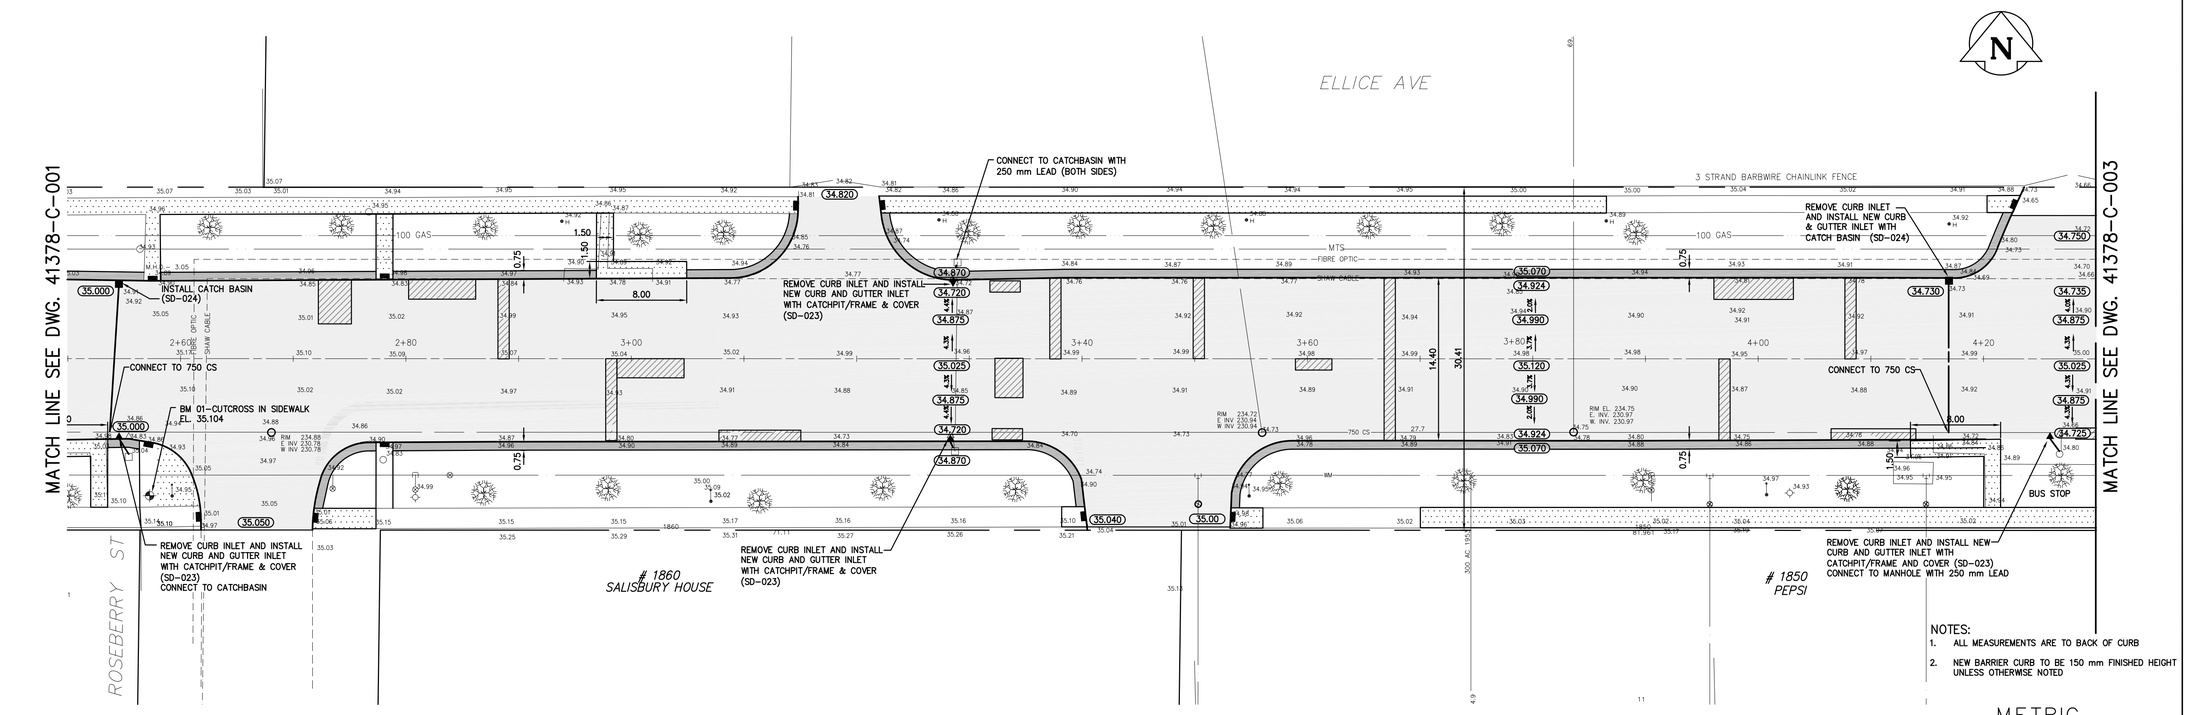

NOTES:
1. ALL MEASUREMENTS ARE TO BACK OF CURB
2. NEW BARRIER CURB TO BE 150 mm FINISHED HEIGHT UNLESS OTHERWISE NOTED

METRIC
WHOLE NUMBERS INDICATE MILLIMETRES
DECIMALIZED NUMBERS INDICATE METRES

EXISTING	LEGEND–PLAN	PROPOSED
	WATERMAIN	
	HYDRANT	
	VALVE	
	LAND DRAINAGE SEWER	
	WASTE WATER SEWER	
	MANHOLE	
	CATCH BASIN	
	CURB INLET	
	UTILITIES ADJUSTED	
	SUBDRAIN	
	GAS	

EXISTING	LEGEND–PLAN	PROPOSED
	M.T.S.	
	HYDRO POLE	
	PROPERTY LINE	
	CONCRETE SLAB REPAIR	
	LIGHT STANDARD	
	SIDEWALK RAMP	
31.999	ELEVATION	32.000
	CONCRETE SIDEWALK	
	ASPHALT PAVEMENT	
	SPLASH STRIP	

EXISTING	LEGEND–PROFILE	PROPOSED
	CENTRE LINE	
	NORTH GUTTER	
	SOUTH GUTTER	

LOCATIONS APPROVED
UNDERGROUND STRUCTURES

SIGNED BY: _____ DATE _____
SUPV U/G STRUCTURES

LOCATION OF UNDERGROUND STRUCTURES AS SHOWN ARE BASED ON THE BEST INFORMATION AVAILABLE BUT NO GUARANTEE IS GIVEN THAT ALL EXISTING UTILITIES ARE SHOWN OR THAT THE GIVEN LOCATIONS ARE EXACT CONFIRMATION OF EXISTANCE AND EXACT LOCATION OF ALL SERVICES MUST BE OBTAINED FROM THE INDIVIDUAL UTILITIES BEFORE PROCEEDING

G.B.M. 38-023 30(654530) King Edward St. E.& King Edward St. Tbl't. in 7.56m Conc. Pile,25m S. of S. wall & 31m of E. of East wall No. 590 King Edward St.
ELEV. 233.999

NO.	REVISIONS	DATE	BY
B	UNDERGROUND STRUCTURES REVIEW	05 01 05	WTJ
A	ISSUED FOR REVIEW	04 12 16	WTJ

NDLEA™ Engineers & Planners Inc.
Suite 111–93 Lombard Avenue Winnipeg, Manitoba R3B 3B1
Phone (204) 943–3178 Facsimile (204) 943–4948

DESIGNED BY	WTJ	CHECKED BY	RMB/Dd
DRAWN BY	RCS	APPROVED BY	RMB
HOR. SCALE	1:250	RELEASED FOR CONSTRUCTION	
VERTICAL	1:10		
DATE	–	DATE	

ENGINEER'S SEAL
PROVINCE OF MANITOBA
W.T. JACKSON
Member 20782
REGISTERED PROFESSIONAL ENGINEER

CONSULTANT ACAD DWG. NO.
41378–C–002

THE CITY OF WINNIPEG
PUBLIC WORKS DEPARTMENT
Winnipeg ENGINEERING SERVICES DIVISION

2005 REGIONAL STREET RENEWAL
ELLICE AVENUE
FERRY ROAD TO CENTURY STREET
STREET RESURFACING
STA. 2+50 TO STA. 4+30

CITY DRAWING NUMBER
SHEET 2 OF 6
BID OPP NO. 01–2005

Mar 02, 2005 - 10:09am
P:\41378 - 41399\41378 Ellice Ave Rehabilitation Century Street to Ferry Road\NDLEA DWG\41378-C-01-06.dwg - tab: 002