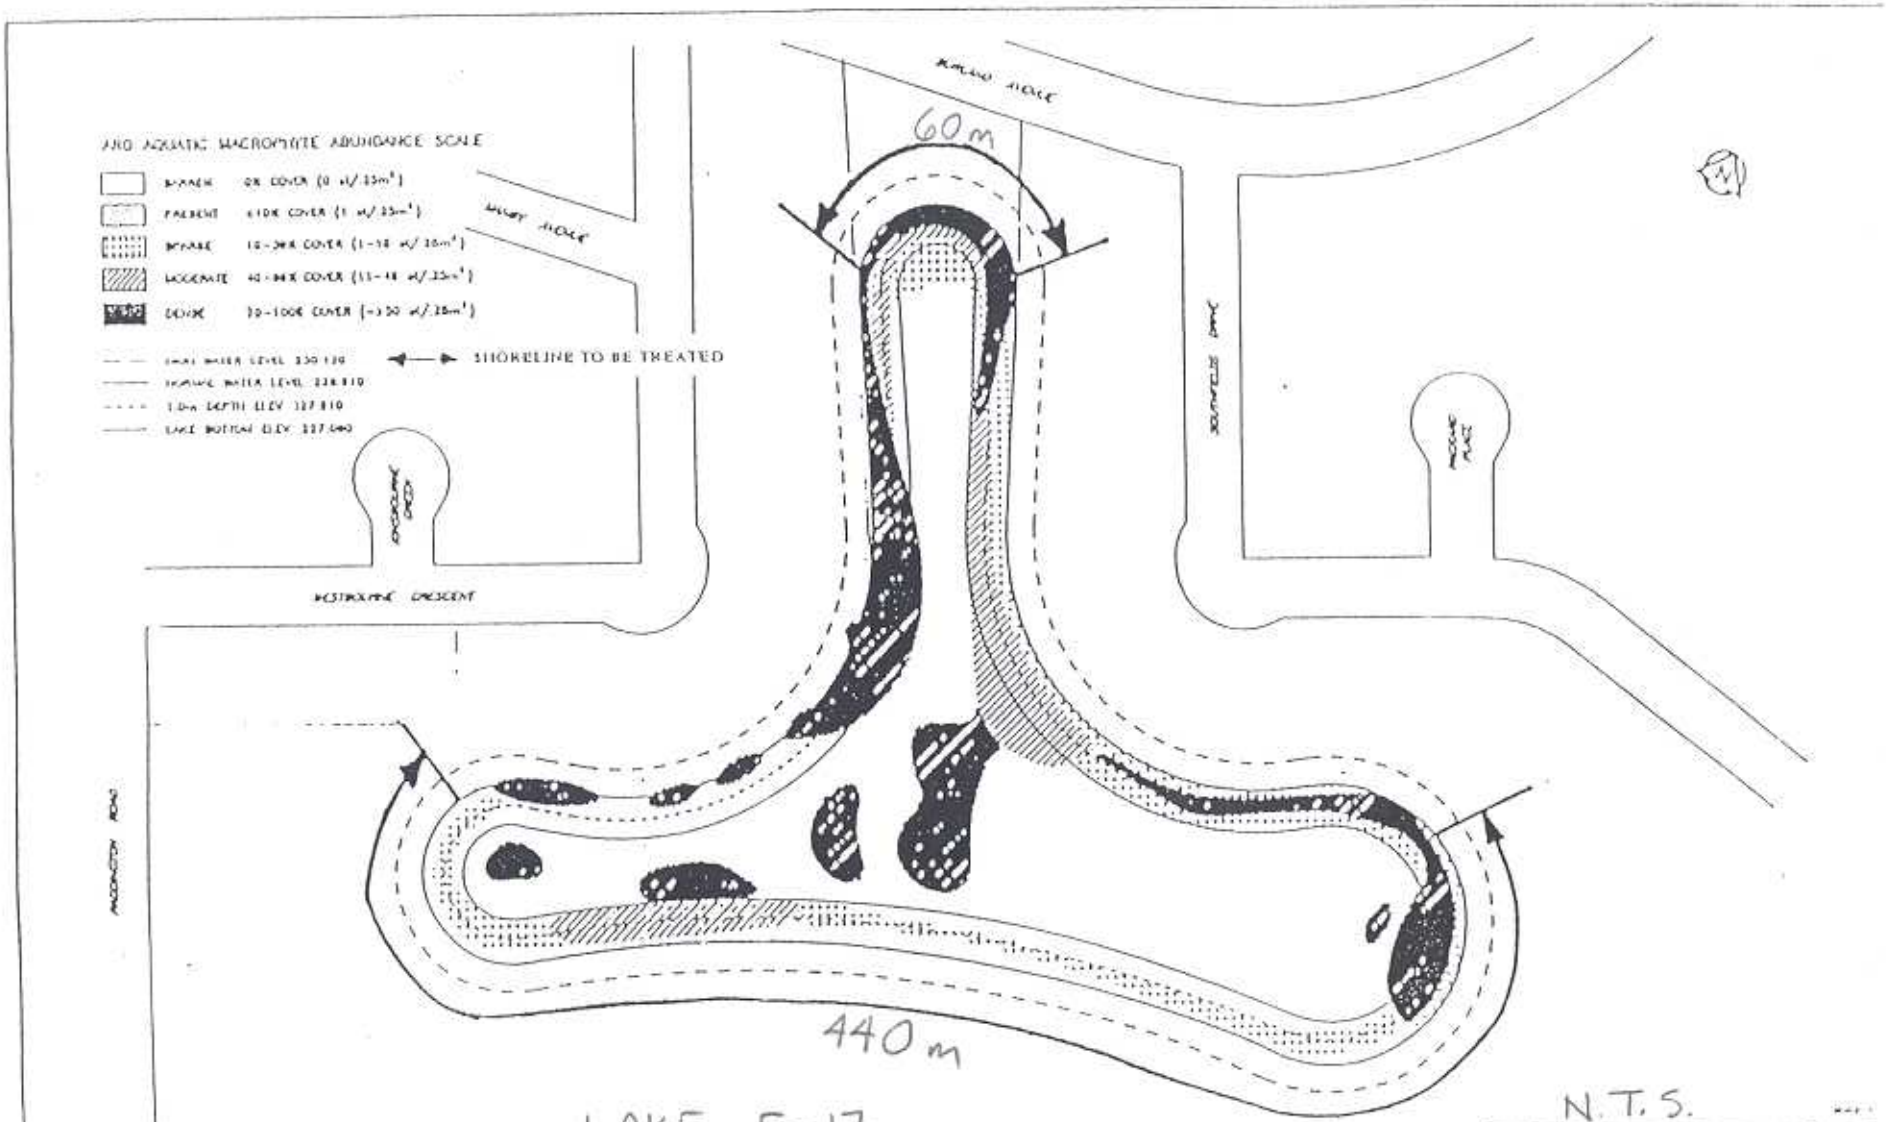

LAKE 5-17

TOTAL SHORELINE TO BE TREATED = 500M

DWG. No. 17