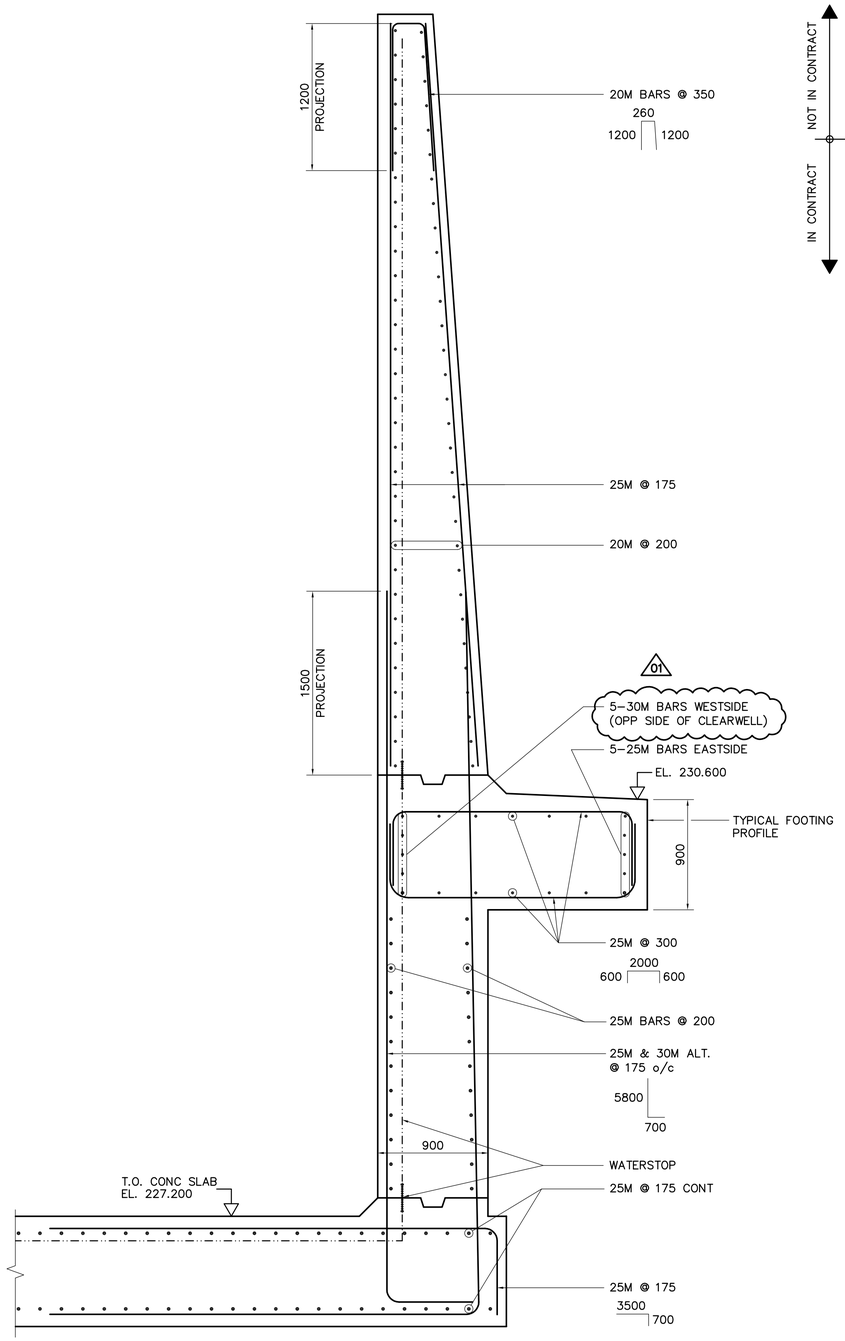

1 WT-S007 DETAIL 1:25

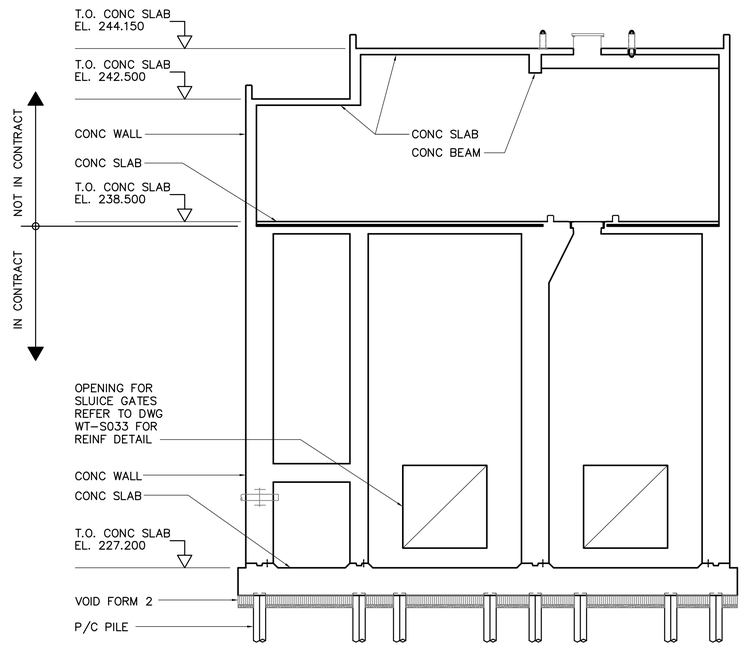

1 WT-S021 SECTION 1:100

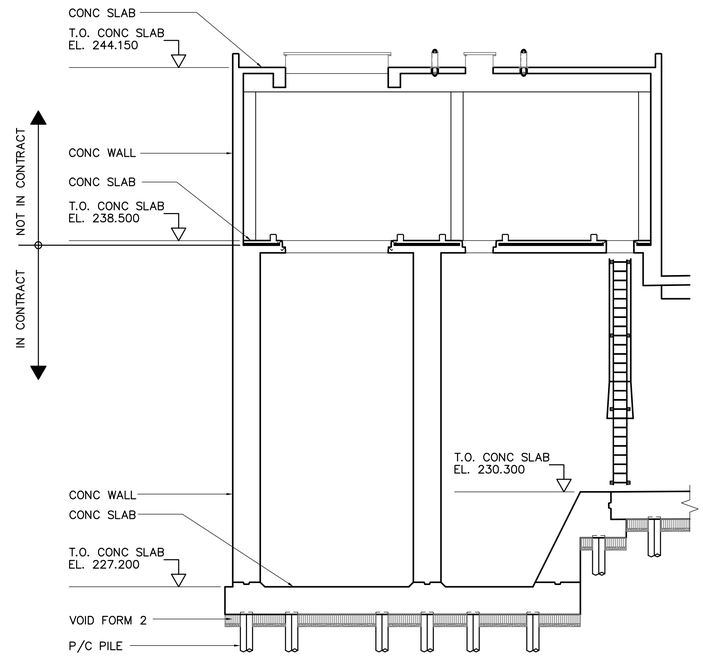

2 WT-S021 SECTION 1:100

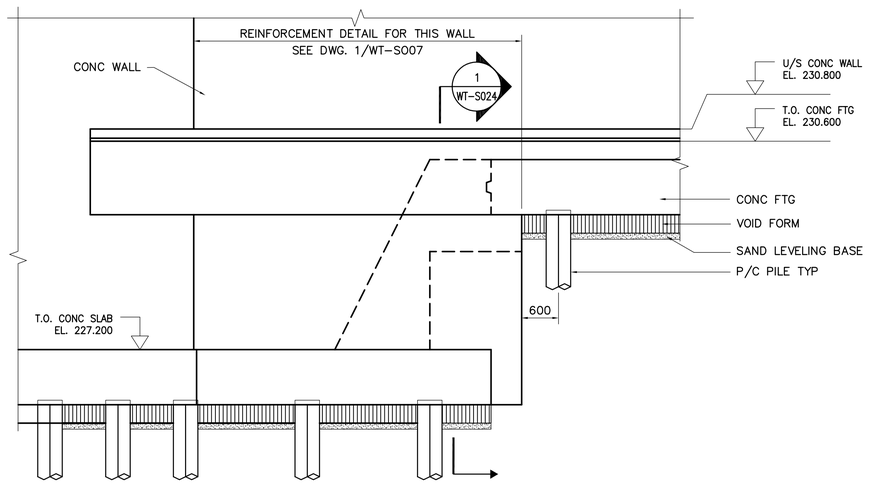

2 WT-S007 ELEVATION 1:50

DRAWING NOTES:
1. REFER TO DRAWING WT-S001 FOR GENERAL NOTES.

APEGM
Certificate of Authorization
Earth Tech Canada Inc.
No. 730 Expiry: April 30, 2006

B.M.
ELEV.

NO.	REVISIONS	DATE	BY
01	166-2005 ADDENDUM 1	05/05/06	C.T.
00	ISSUED FOR TENDER	05/04/17	C.T.

CH2MHILL
Fredericksen Cooper ARCHITECTS
EarthTech A Tyco International Ltd. Company

DESIGNED BY FK	CHECKED BY MK
DRAWN BY C.T. / WDB	APPROVED BY AHL
HOR. SCALE: AS NOTED VERTICAL SCALE:	RELEASED FOR CONSTRUCTION BY: R. SOROKOWSKI
DATE 2005/03/31	DATE 2005-04-17

ENGINEER'S SEAL
ORIGINAL SIGNED BY
F.A. KEMP
2005/04/17

CONSULTANT DRAWING NO.
WT-S024

Winnipeg
THE CITY OF WINNIPEG
WATER AND WASTE DEPARTMENT
ENGINEERING DIVISION

WATER TREATMENT PLANT
CLEARWELL CONSTRUCTION

CITY FILE NUMBER
SHEET OF

STRUCTURAL
OUTLET BUILDING
BUILDING SECTIONS

CITY DRAWING NUMBER
1-0601T-A-S0024-001-01D