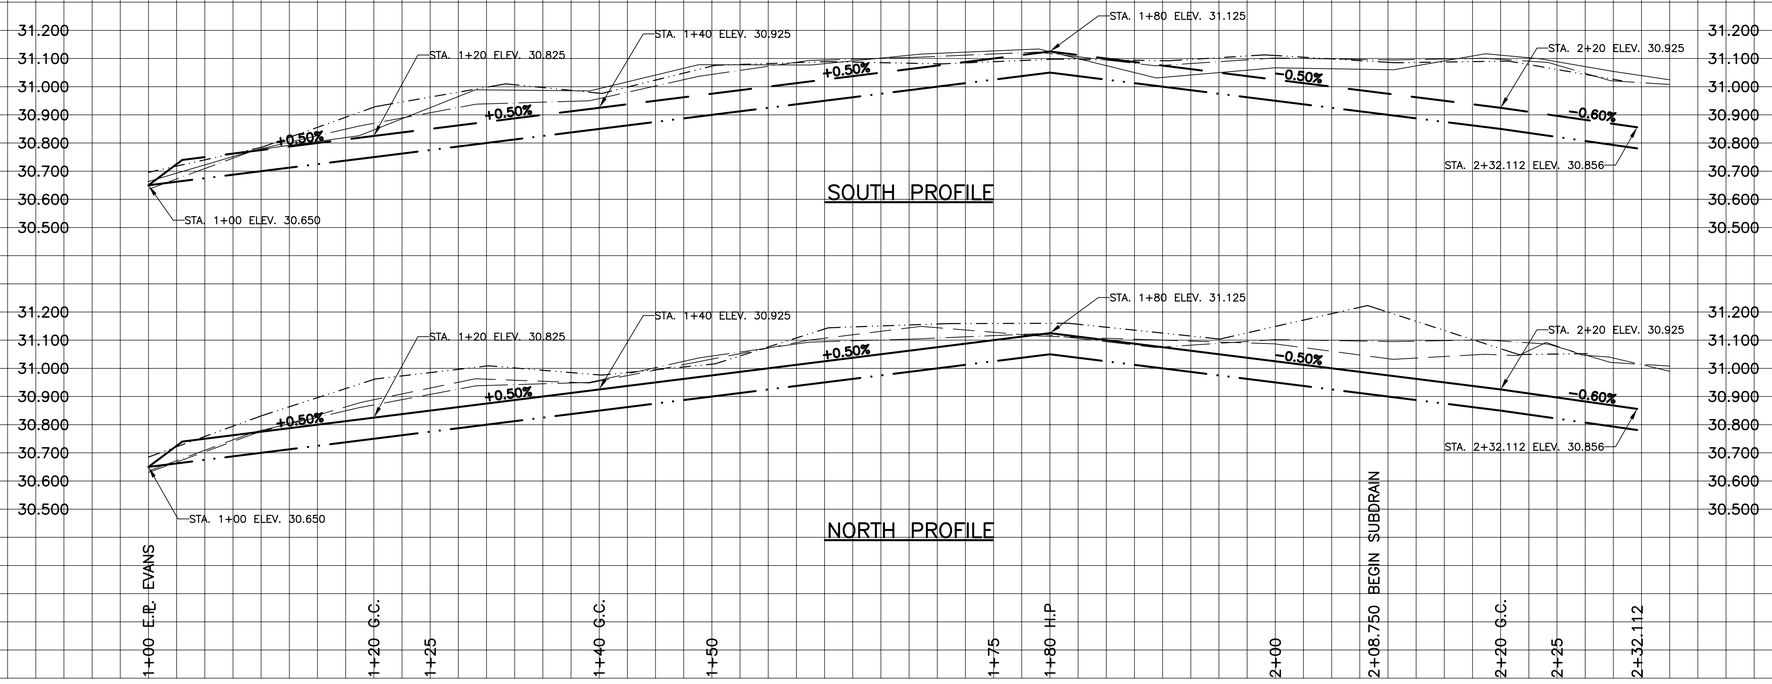

CHAINAGE ALONG CENTER OF ROW

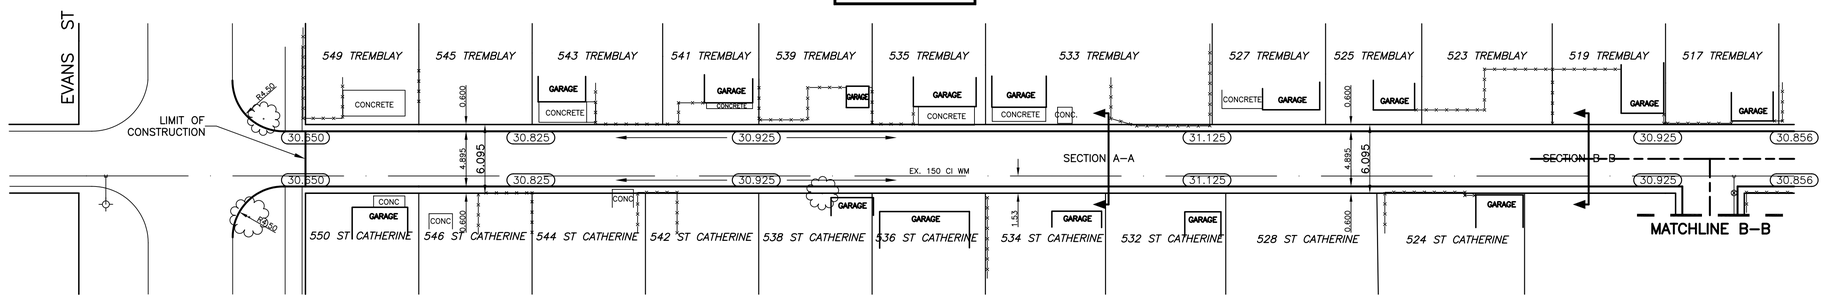

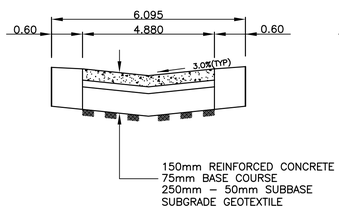

SECTION A–A

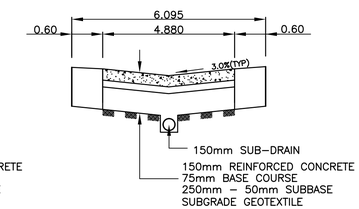

SECTION B–B

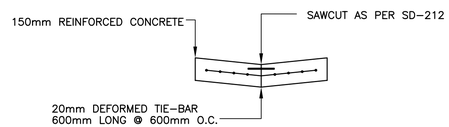

TYPICAL LANE CROSS SECTION
N.T.S.

INSTALL PVC SUB DRAINS AS SHOWN IN SECTION A BETWEEN STA. 2+08.750 AND 2+53.750

BENCHMARK:
S.W CORNER OF MARION ST. & C.P.R EMERSON SUBD. E OF RUE ARCHIBALD, TBLT IN 7.6 m CONC PILE 7.2 m W. OF C.L. OF W. RAILWAY TRACKS & 10.4 m S. OF C.L. OF MARION ST.

B.M. ELEV. CWBM: 033–006 231.595 m

APEGM Certificate of Authorization SEG Engineering Inc. No. 1432 Expiry: April 30, 2006

METRIC
WHOLE NUMBERS INDICATE MILLIMETRES
DECIMALIZED NUMBERS INDICATE METRES

NOTES:
1. RENEW EXISITING APPROACHES IF REQUIRED OR AS DIRECTED BY CONTRACT ADMINISTRATOR
2. MODIFIED BARRIER CURB TO BE USED FOR CURB RENEWAL AT RADII.

EXISTING	LEGEND – PLAN	PROPOSED	EXISTING	LEGEND – PROFILE	PROPOSED
	WATERMAIN			GROUND	
	HYDRANT			CENTER LINE	
	VALVE			NORTH GUTTER LINE	
	LAND DRAINAGE SEWER			SOUTH GUTTER LINE	
	WASTE WATER SEWER		150mm W.M.	WATERMAIN	150mm W.M.
	MANHOLE			VALVE	
	CATCH BASIN		300mm L.D.S.	LAND DRAINAGE SEWER	300mm L.D.S.
	CURB INLET		250mm W.W.S.	WASTE WATER SEWER	250mm W.W.S.
	TRAFFIC SIGNAL			JUNCTIONS	
	STEAM HT.			CULVERT	
	GAS				
32.55	ELEVATIONS	32.55			

HYDRO	M.T.S.	CONCRETE	ASPHALT	PROPERTY LINE	SURVEY BAR	CURB STOP	C.B. LEAD	SIDEWALK	SIDEWALK RAMP

LOCATION APPROVED
UNDERGROUND STRUCTURES

SUPV. U/G STRUCTURES COMMITTEE — DATE

NOTE:
LOCATION OF UNDERGROUND STRUCTURES AS SHOWN ARE BASED ON THE BEST INFORMATION AVAILABLE BUT NO GUARANTEE IS GIVEN THAT THE GIVEN LOCATIONS ARE EXACT OR THAT THE GIVEN LOCATIONS ARE EXACT. CONFIRMATION OF EXISTENCE AND EXACT LOCATION OF ALL SERVICES MUST BE OBTAINED FROM THE INDIVIDUAL UTILITIES BEFORE PROCEEDING WITH CONSTRUCTION.

NO.	REVISIONS	DATE	BY

SEG ENGINEERING INC.
ENGINEERING
200 TACHE AVENUE
WINNIPEG, MANITOBA
(204)–233–2113

DESIGNED BY	R.H./S.M.	CHECKED BY	S.M.
DRAWN BY	R.H.	APPROVED BY	E.P.R.
HOR. SCALE:	1:250	RELEASED FOR CONSTRUCTION	
VERT. SCALE:	1:50	ORIG. SIGNED BY:	
DATE	FEBRUARY 2005	DATE	

ENGINEERS SEAL
PROVINCE OF MANITOBA
I. G. McKINNON
REGISTERED PROFESSIONAL ENGINEER

CONSULTANT DRAWING NO.
063–039–07

Winnipeg
THE CITY OF WINNIPEG
PUBLIC WORKS DEPARTMENT

2005 STREET RENEWAL AND LOCAL IMPROVEMENTS
TREMBLAY/ST. CATHERINE LANE
FROM EVANS ST. TO STA. 2+31.112

CITY DRAWING NO.
SHEET 1 OF 3
184–2005

ACAD 2000