SHEET: COW-A1 (03/2005)

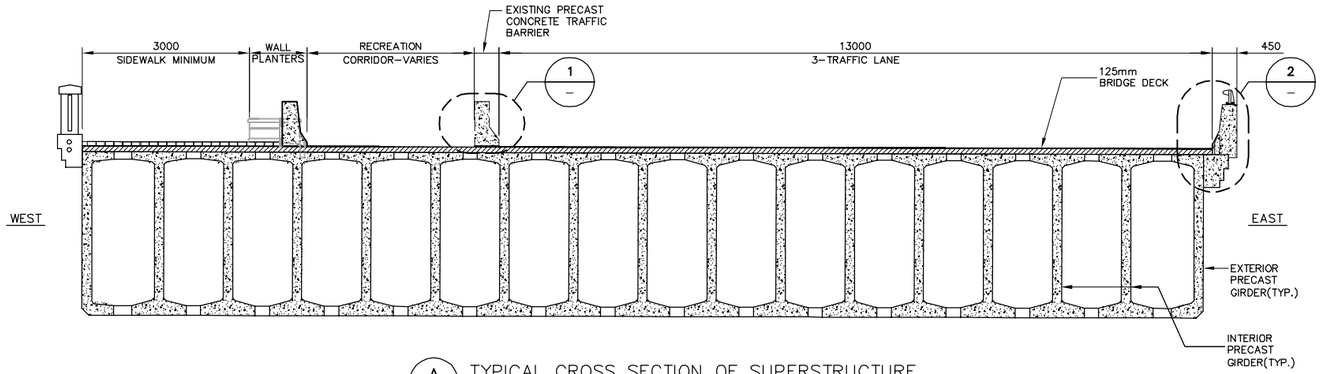

A / 3–4 TYPICAL CROSS SECTION OF SUPERSTRUCTURE
SCALE N.T.S.

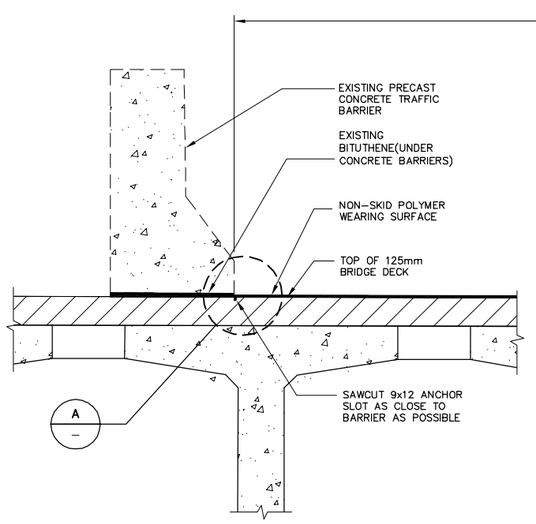

1 / – DETAIL–PRECAST TRAFFIC BARRIER
SCALE 1:10

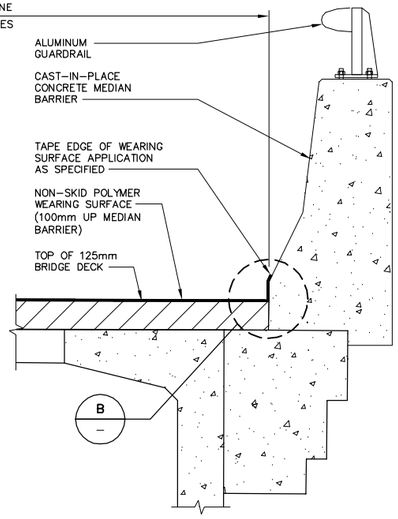

2 / – DETAIL–C.I.P. TRAFFIC BARRIER
SCALE 1:10

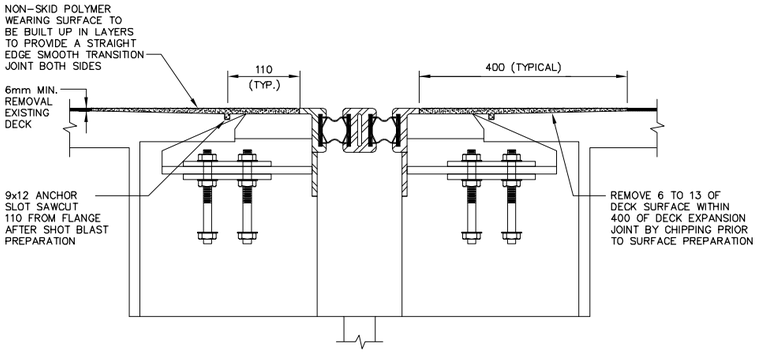

– EXPANSION JOINT DETAIL (TYPICAL FOR NORTH AND SOUTH EXP. JOINTS)
SCALE N.T.S.

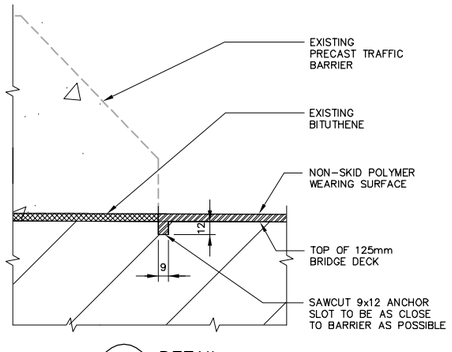

A / – DETAIL
SCALE N.T.S.

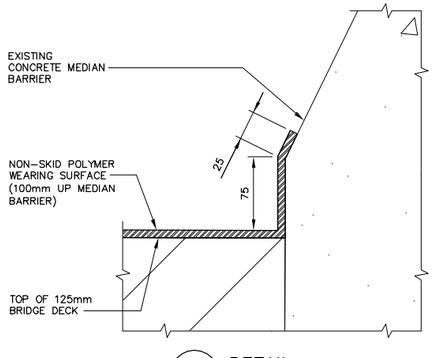

B / – DETAIL
SCALE N.T.S.

BID OPPORTUNITY No. 217–2005

NO.	REVISIONS	DATE	BY
A	ISSUED FOR REVIEW	05/04/22	–

B.M. ELEV.

EarthTech
A Tyco International Ltd. Company

DESIGNED BY JB	CHECKED BY JB
DRAWN BY JLI	APPROVED BY
HOR. SCALE: AS VERTICAL SCALE: SHOWN	RELEASED FOR CONSTRUCTION BY:
DATE 2005/04/12	DATE

ENGINEER'S SEAL

CONSULTANT DRAWING NO. CS03

THE CITY OF WINNIPEG
PUBLIC WORKS DEPARTMENT
ENGINEERING DIVISION

MAIN AND NORWOOD SOUTHBOUND BRIDGES
DECK SEALING AND RELATED WORKS

BID OPPORTUNITY No. 217–2005

SHEET 3 OF 4

CROSS SECTION AND DETAILS
TYPICAL NON–SKID POLYMER OVERLAY

CITY DRAWING NUMBER B103-05-03

PRELIMINARY NOT FOR CONSTRUCTION