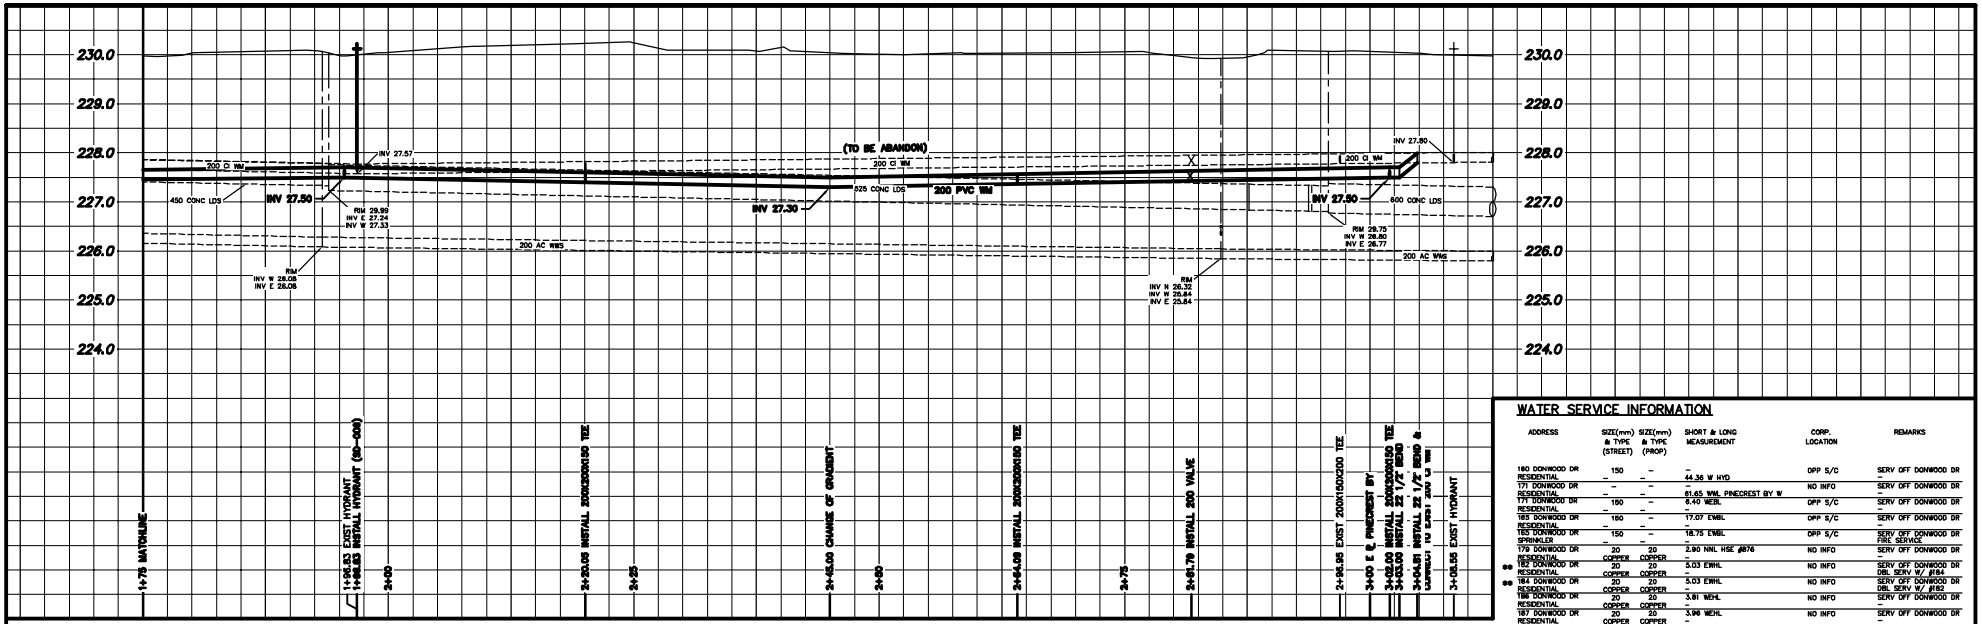

WATER SERVICE INFORMATION

	ADDRESS	SIZE(mm) & TYPE (STREET)	SIZE(mm) & TYPE (PROP)	SHORT & LONG MEASUREMENT	CORP. LOCATION	REMARKS
	160 DONWOOD DR RESIDENTIAL	150 –	– –	– 44.36 W HYD	OPP S/C	SERV OFF DONWOOD DR –
	171 DONWOOD DR RESIDENTIAL	– –	– –	– 61.65 WNL PINECREST BY W	NO INFO	SERV OFF DONWOOD DR –
	171 DONWOOD DR RESIDENTIAL	150 –	– –	6.40 WEBL –	OPP S/C	SERV OFF DONWOOD DR –
	165 DONWOOD DR RESIDENTIAL	150 –	– –	17.07 EWBL –	OPP S/C	SERV OFF DONWOOD DR –
	155 DONWOOD DR SPRINKLER	150 –	– –	18.75 EWBL –	OPP S/C	SERV OFF DONWOOD DR FIRE SERVICE
	179 DONWOOD DR RESIDENTIAL	20 COPPER	20 COPPER	2.90 NNL HSE #876 –	NO INFO	SERV OFF DONWOOD DR –
**	182 DONWOOD DR RESIDENTIAL	20 COPPER	20 COPPER	5.03 EWHL –	NO INFO	SERV OFF DONWOOD DR DBL SERV W/ #184
**	184 DONWOOD DR RESIDENTIAL	20 COPPER	20 COPPER	5.03 EWHL –	NO INFO	SERV OFF DONWOOD DR DBL SERV W/ #182
	186 DONWOOD DR RESIDENTIAL	20 COPPER	20 COPPER	3.81 WEHL –	NO INFO	SERV OFF DONWOOD DR –
	187 DONWOOD DR RESIDENTIAL	20 COPPER	20 COPPER	3.96 WEHL –	NO INFO	SERV OFF DONWOOD DR –

* SERVICES TO BE RENEWED TO ℄ ALL OTHERS TO BE RECONNECTED
** SERVICES TO BE SEPERATED IF WYED AT ℄

NOTE: CHAINAGES SHOWN ARE ALONG ℄ OF WATERMAIN

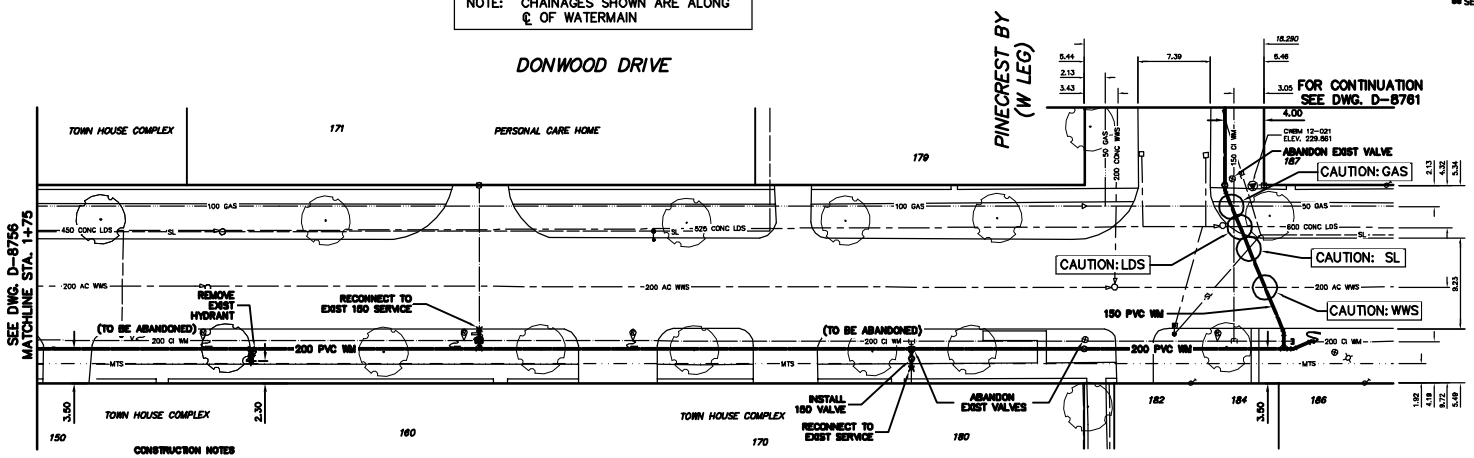

CONSTRUCTION NOTES

1. EXPOSE EXISTING WATERMAIN & CONFIRM INVERTS PRIOR TO CONSTRUCTION.
2. LOCATE ALL SERVICES IN THE FIELD.
3. INSTALL WATERMAIN BY TRENCHLESS METHODS.
4. TRENCHES AND EXCAVATIONS WITHIN 1 METRE OF A PAVED AREA INCLUDING SIDEWALKS SHALL BE CLASS 3 BACKFILL.
5. ALL MATERIALS SHALL CONFORM TO THE CITY OF WINNIPEG STANDARD CONSTRUCTION SPECIFICATIONS.
6. MINIMUM COVER TO TOP OF WATERMAIN SHALL BE 2.4 m.
7. REPLACE ALL EXISTING LEAD SERVICES FROM PROPOSED WATERMAIN TO ℄.
8. NOTIFY ALL AFFECTED RESIDENTS AND BUSINESSES 24 HOURS IN ADVANCE OF ANY WATER SHUTDOWNS OR DISRUPTION OF SERVICE.
9. ALL LARGE DIAMETER SERVICE CONNECTIONS TO BE SUPPLIED WITH 38 mm TEMPORARY SERVICE CONNECTIONS.

0.0 5.0 10.0 15.0 20.0 25.0

METRIC
WHOLE NUMBERS INDICATE MILLIMETRES
DECIMALIZED NUMBERS INDICATE METRES

NOTE: ALL VALVES TO BE INSTALLED CLOCKWISE TO CLOSE

WARNING

IF POWER EQUIPMENT OR EXPLOSIVES ARE TO BE USED FOR EXCAVATION ON THIS PROJECT THE CONTRACTOR MUST:
1) NOTIFY THE GAS COMPANY OF THE PROPOSED LOCATION OF EXCAVATION.
2) TAKE PRECAUTION TO AVOID DAMAGE TO GAS COMPANY INSTALLATIONS.

SEE PROVINCIAL REGULATION 210/72 FOR DETAILS

EXISTING	LEGEND-PLAN	PROPOSED	EXISTING	LEGEND-PLAN	PROPOSED	EXISTING	LEGEND-PROFILE	PROPOSED
200 WM	WATERMAIN	200 WM		SL , HYDRO		150 WM	WATERMAIN	150 WM
	HYDRANT			MTS			HYDRANT	
	VALVE			TRAFFIC SIGNALS			VALVE	
525 LDS	LAND DRAINAGE SEWER	525 LDS	50 GAS	GAS	50 GAS	300 LDS	LAND DRAINAGE SEWER	300 LDS
375 WWS	WASTEWATER SEWER	375 WWS		SURVEY BAR		250 WWS	WASTEWATER SEWER	250 WWS
	MANHOLE			FENCE			℄ PROFILE	
	CATCH BAIN			POLE – HYDRO, MTS			GROUND ABOVE PIPE	
	CURB INLET			CURB STOP			℄ DITCH (NORTH & WEST)	
	REDUCER			GUY ANCHOR			℄ DITCH (SOUTH & EAST)	
	COUPLER			LIGHT STANDARD			GUTTER (NORTH & WEST)	
	ANODE			TREE			GUTTER (SOUTH & EAST)	

LOCATION APPROVED
UNDERGROUND STRUCTURES

SUPV. U/G STRUCTURES COMMITTEE — DATE

NOTE:
LOCATION OF UNDERGROUND STRUCTURES AS SHOWN ARE BASED ON THE BEST INFORMATION AVAILABLE BUT NO GUARANTEE IS GIVEN THAT ALL EXISTING UTILITIES ARE SHOWN OR THAT THE SHOWN LOCATIONS ARE EXACT. CONFIRMATION OF EXISTENCE AND EXACT LOCATION OF ALL SERVICES MUST BE OBTAINED FROM THE INDIVIDUAL UTILITIES BEFORE PROCEEDING WITH CONSTRUCTION.

B.M. ELEV. — FIELD BOOK #
POSTED TO LBIS

NO.	REVISIONS	DATE	BY

CITY OF WINNIPEG
WATER AND WASTE
ENGINEERING DIVISION

DESIGNED BY	NC	CHECKED BY	TW
DRAWN BY	BAW/CJH	APPROVED BY	KZ
HOR. SCALE	1:250	RELEASED FOR CONSTRUCTION	
VERTICAL	1:50		
DATE	2005 06 13	DATE	

ENGINEER'S SEAL
ORIGINAL SIGNED BY K.R. ZUREK 05/06/13

BID OPPORTUNITY: 339-2005
FILENAME : D_8756_D_8761.dwg
PLOT DATE: 2005 06 13

Winnipeg

THE CITY OF WINNIPEG
WATER AND WASTE DEPARTMENT

2005 WATERMAIN RENEWALS

DONWOOD DRIVE

116 m WEST OF PINECREST BAY (WEST LEG) TO PINECREST BAY

SHEET 6 OF 12

CITY DRAWING NUMBER
D-8757