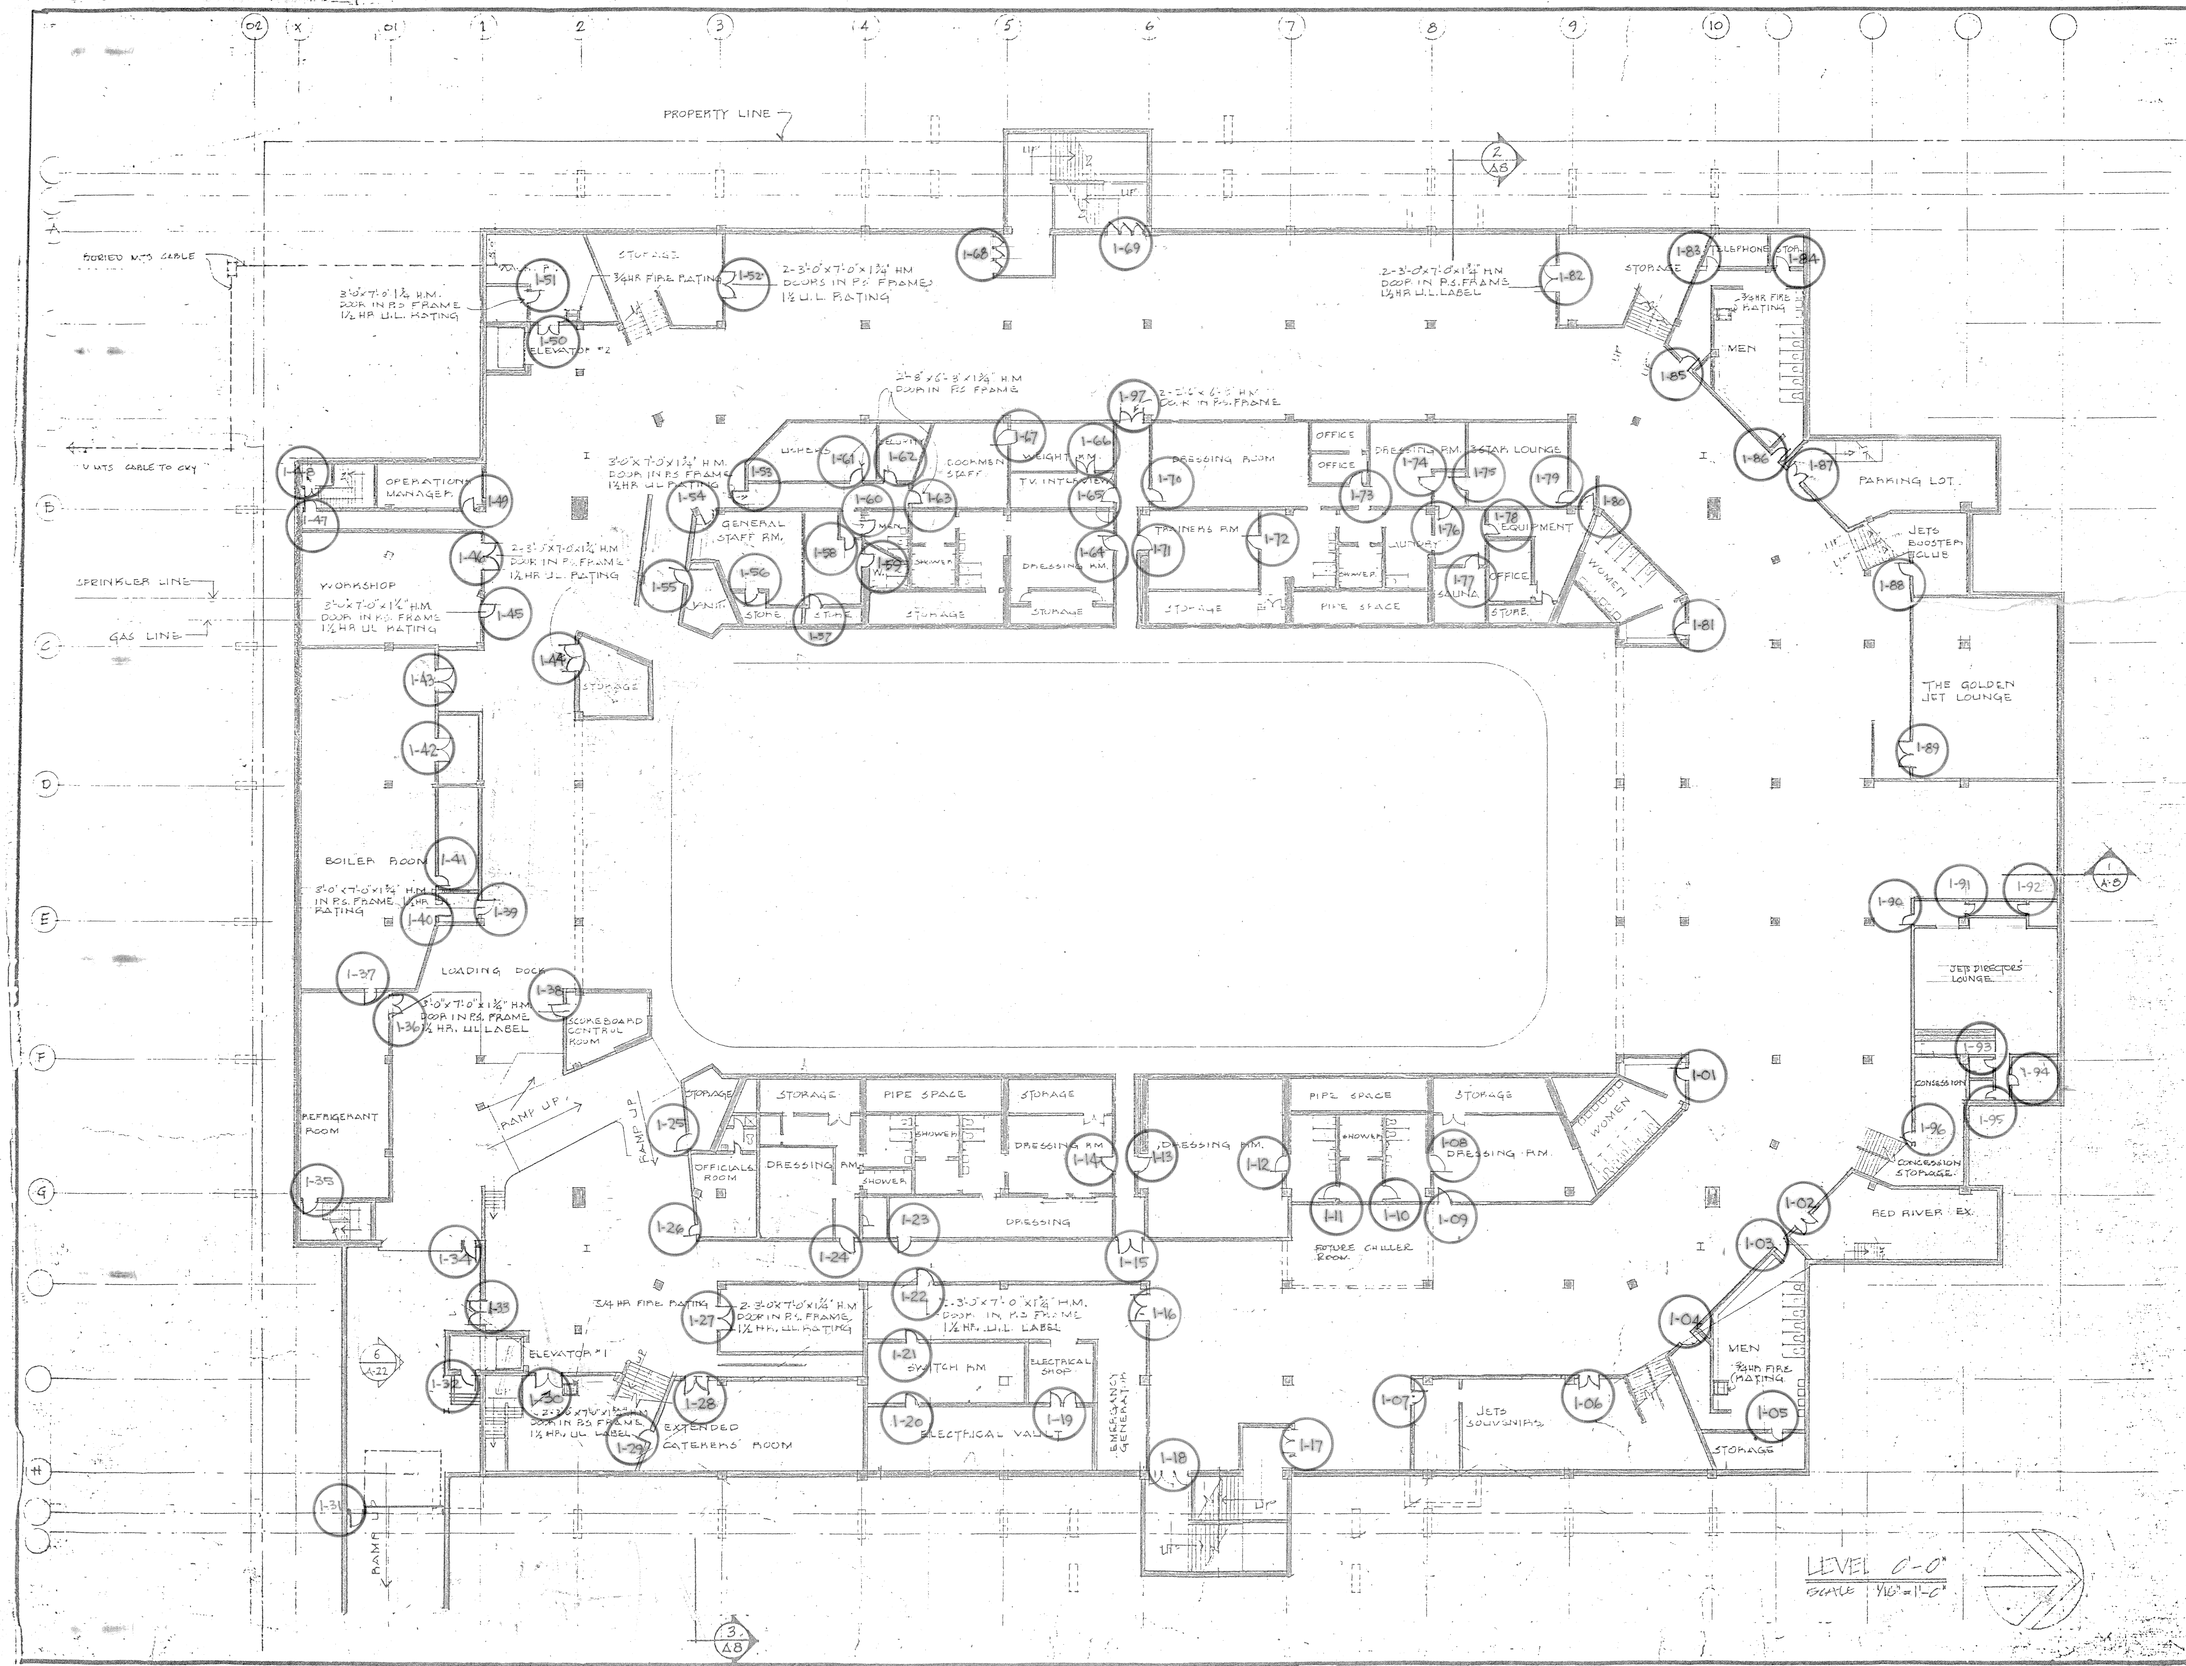

No.	PARTICULARS	DATE	BY
2.	Up dated by Pro. Plan	17.03.83	WEA
1	EXIT DOORS & LANDING	29.03.80	BRC

REVISIONS

CHECKED FOR:
DESIGN
DETAILS
STRUCTURE
MECHANICAL
ELECTRICAL

PRINTING DATE

DRAWN BY BR
12 MAR 80

PROVINCE OF MANITOBA
JOHN ROBERT DAVENALL TURNER
REGISTERED ARCHITECT

PROVINCE OF MANITOBA
MICHENER KINRADE
REGISTERED ARCHITECTS

Drawings and specifications, as instruments of service are the property of the architects, the copyright in the same being reserved to them. No reproduction may be made without the permission of the architects and when made, must bear their names. All prints to be returned.
The contractor is to verify dimensions and data noted herein with conditions on the site and is held responsible for reporting any discrepancy to the architects for adjustment.
This drawing is not to be used for building purposes until countersigned by:

The WINNIPEG ARENA ARCHITECTS
A consortium of
J.R.D. Turner Architect
The LM Architectural Group
453 Qu'Appelle Winnipeg
204 942-1303

WINNIPEG ARENA EXPANSION PROJECT

For THE WINNIPEG ENTERPRISES CORP.

FLOOR PLAN LEVEL #1
0'-0" ELEV.

DOWN NO. 79105 DA2