


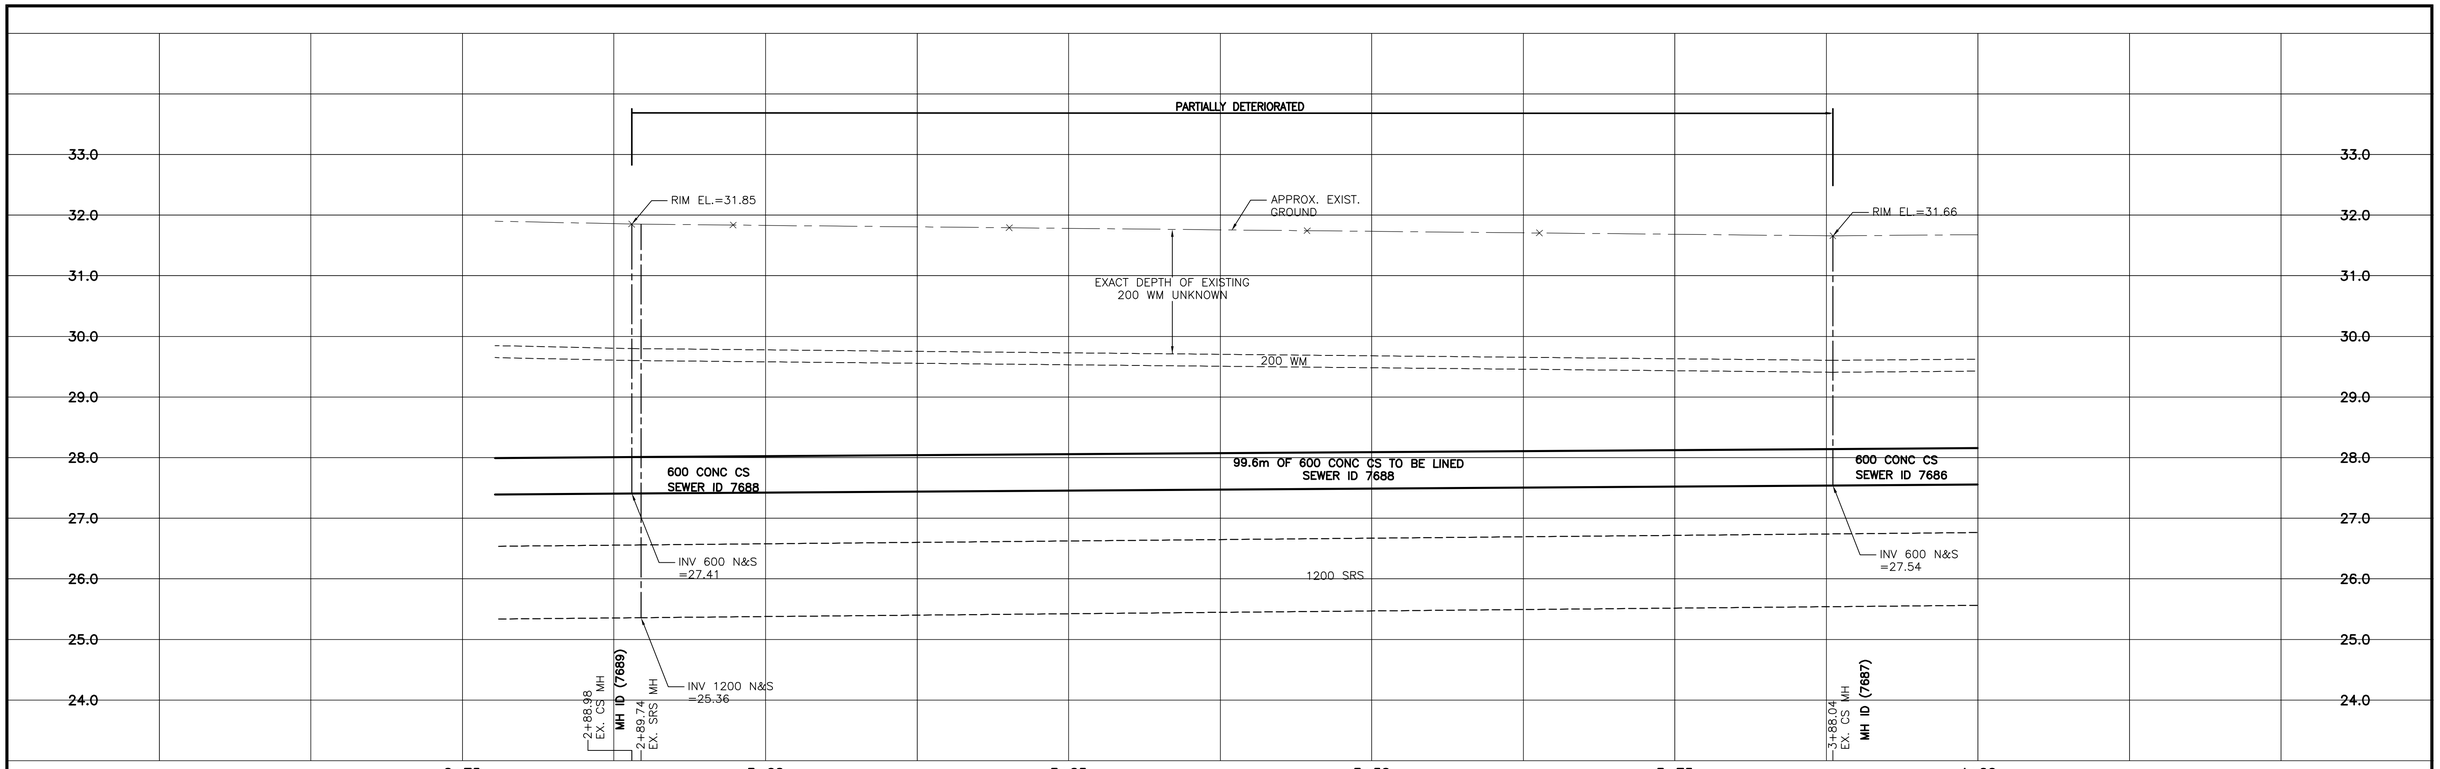


| Sewer Junction Information (7688) | | | | | |
|---|---|---|---|---|---|
| 2nd MH South of Sargent Ave. (MHID 7687) to 2nd MH North of Ellice Ave. (MHID 7689) | | | | | |
| Distance from 2nd MH South of Sargent Ave. (MH 7687) * | | | | | |
| 0.7 | South | 150 mm | Dia. | East | CN |
| 2.8 | South | 150 mm | Dia. | West | CN |
| 8.3 | South | 150 mm | Dia. | East | CN |
| 9.5 | South | 150 mm | Dia. | West | CN |
| 15.6 | South | 150 mm | Dia. | East | CN |
| 19.6 | South | 150 mm | Dia. | West | CN |
| 23.4 | South | 150 mm | Dia. | East | CN |
| 24.6 | South | 150 mm | Dia. | West | CN |
| 29.6 | South | 150 mm | Dia. | West | CN |
| 31.2 | South | 150 mm | Dia. | East | CN |
| 38.5 | South | 150 mm | Dia. | East | CN |
| 40.2 | South | 150 mm | Dia. | West | CN |
| 46.2 | South | 150 mm | Dia. | East | CN |
| 49.3 | South | 150 mm | Dia. | West | CN |
| 53.8 | South | 150 mm | Dia. | East | CN |
| 59.4 | South | 150 mm | Dia. | West | CN |
| 61.2 | South | 150 mm | Dia. | East | CN |
| 68.7 | South | 150 mm | Dia. | East | CN |
| 69.4 | South | 150 mm | Dia. | West | CN |
| 76.5 | South | 150 mm | Dia. | East | CN |
| 79.6 | South | 150 mm | Dia. | West | CN |
| 83.9 | South | 150 mm | Dia. | East | CN |
| 89.7 | South | 150 mm | Dia. | West | CN |
| 91.8 | South | 150 mm | Dia. | East | CN |

## SEWER SERVICE INFORMATION

| ADDRESS | SIZE | PROPERTY LINE LOCATION |
|---|---|---|
| 515 SIMCOE STREET RESIDENTIAL | NO INFO AVAILABLE | NO INFO AVAILABLE |
| 517 SIMCOE STREET RESIDENTIAL | NO INFO AVAILABLE | NO INFO AVAILABLE |
## METRIC

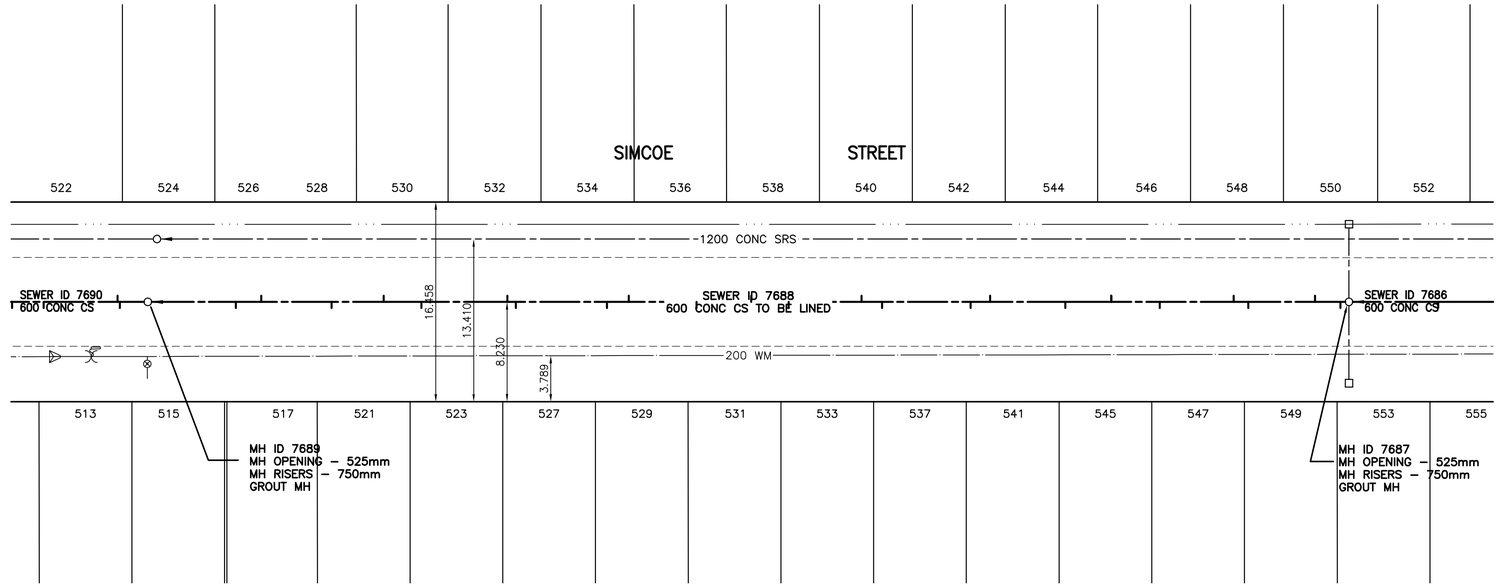WHOLE NUMBERS INDICATE MILLIMETRES
DECIMALIZED NUMBERS INDICATE METRES

## WARNING

IF POWER EQUIPMENT OR EXPLOSIVES ARE TO BE USED FOR EXCAVATION ON THIS PROJECT THE CONTRACTOR MUST:

1) NOTIFY THE GAS COMPANY OF THE PROPOSED LOCATION OF EXCAVATION.

2) TAKE PRECAUTION TO AVOID DAMAGE TO GAS COMPANY INSTALLATIONS.

SEE PROVINCIAL REGULATION 140/92 FOR DETAILS

APEGM
Certificate of Authorization
Stantec Consulting Ltd.
No. 1301 Expiry: April 30, 2006

| EXISTING | LEGEND–PLAN | PROPOSED | EXISTING | LEGEND–PLAN | PROPOSED | EXISTING | LEGEND–PROFILE | PROPOSED |
|---|---|---|---|---|---|---|---|---|
| 150 WM | WATERMAIN | 150 WM | | HYDRO | | 150 WM | WATERMAIN | 150 WM |
| | HYDRANT | | | M.T.S. | | | HYDRANT, VALVE | |
| | VALVE | | | CONCRETE | | 300 LDS | LAND DRAINAGE SEWER | 300 LDS |
| 300 LDS | LAND DRAINAGE SEWER | 300 LDS | | ASPHALT | | 250 WWS | WASTE WATER SEWER | 250 WWS |
| 250 WWS | WASTE WATER SEWER | 250 WWS | | SIDEWALK | | | ℄ PROFILE | |
| | MANHOLE | | | PROPERTY LINE | | | NORTH OR WEST GUTTER | |
| | CATCH BASIN | | | SURVEY BAR | | | SOUTH OR EAST GUTTER | |
| | CURB INLET | | | DITCH | | | NORTH OR WEST ℙ | |
| | JUNCTIONS | | 31.334 | ELEVATION | 32.231 | | SOUTH OR EAST ℙ | |
| | CULVERT | | | | | | NORTH OR WEST DITCH | |
| | GAS | | | | | | SOUTH OR EAST DITCH | |

LOCATION APPROVED
UNDERGROUND STRUCTURES

SUPV. U/G STRUCTURES COMMITTEE — DATE

NOTE:
LOCATION OF UNDERGROUND STRUCTURES AS SHOWN ARE BASED ON THE BEST INFORMATION AVAILABLE BUT NO GUARANTEE IS GIVEN THAT ALL EXISTING UTILITIES ARE SHOWN OR THAT THE GIVEN LOCATIONS ARE EXACT. CONFIRMATION OF EXISTENCE AND EXACT LOCATION OF ALL SERVICES MUST BE OBTAINED FROM THE INDIVIDUAL UTILITIES BEFORE PROCEEDING WITH CONSTRUCTION.

B.M.
ELEV.

| NO. | REVISIONS | DATE | BY |
|---|---|---|---|
| 1 | ISSUED FOR TENDER | 05.06.28 | C.L.D. |

Stantec Consulting Ltd.
905 Waverley Street, Winnipeg, Manitoba
Tel 204-489-5900 Fax 204-453-9012

| | | | |
|---|---|---|---|
| DESIGNED BY | C.L.D. | CHECKED BY | W.B. |
| DRAWN BY | J.H. | APPROVED BY | C.L.D. |
| HOR. SCALE: | 1:250 | RELEASED FOR CONSTRUCTION: | K. ZUREK |
| VERTICAL: | 1:50 | | |
| DATE | MAY, 2005 | DATE | 05.06.28 |

ENGINEER'S SEAL
ORIGINAL SEALED BY C.L. DYCK P. ENG. 05.06.28

CONSULTANT DRAWING NO.
CW-43-614

THE CITY OF WINNIPEG
WATER AND WASTE DEPARTMENT
ENGINEERING DIVISION

SIMCOE STREET
2ND MH S OF SARGENT AV TO 2ND MH N OF ELLICE AV
STA. 2+89 TO STA. 3+88
2005 SEWER RENEWAL BY CIPP LINING

SHEET 6 OF 9

CAD FILE DRAWING NUMBER
C004_Simco.dwg

CITY DRAWING NUMBER
05577

V:\1112\active\111208190 – 2005 City of Winnipeg – CIPP – Design\Drawing\C004 _Simcoe.dwg
2005-06-28 05:35PM By: jhines