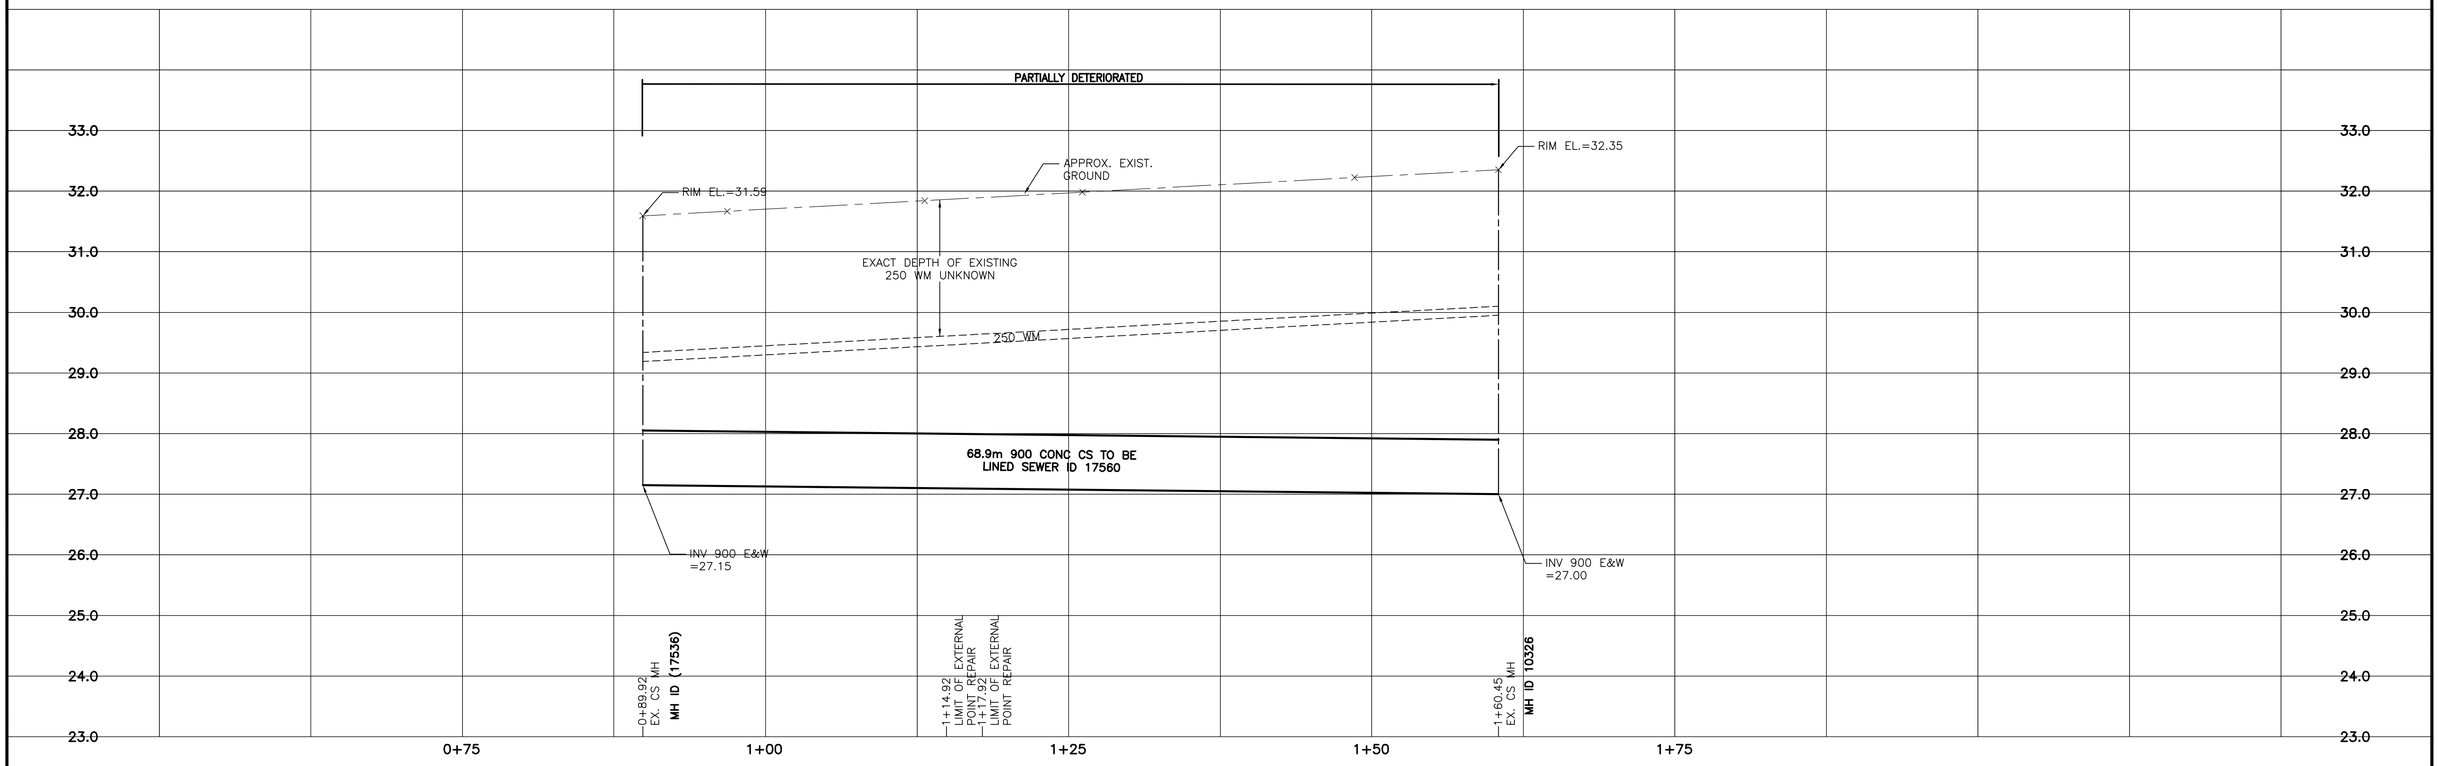

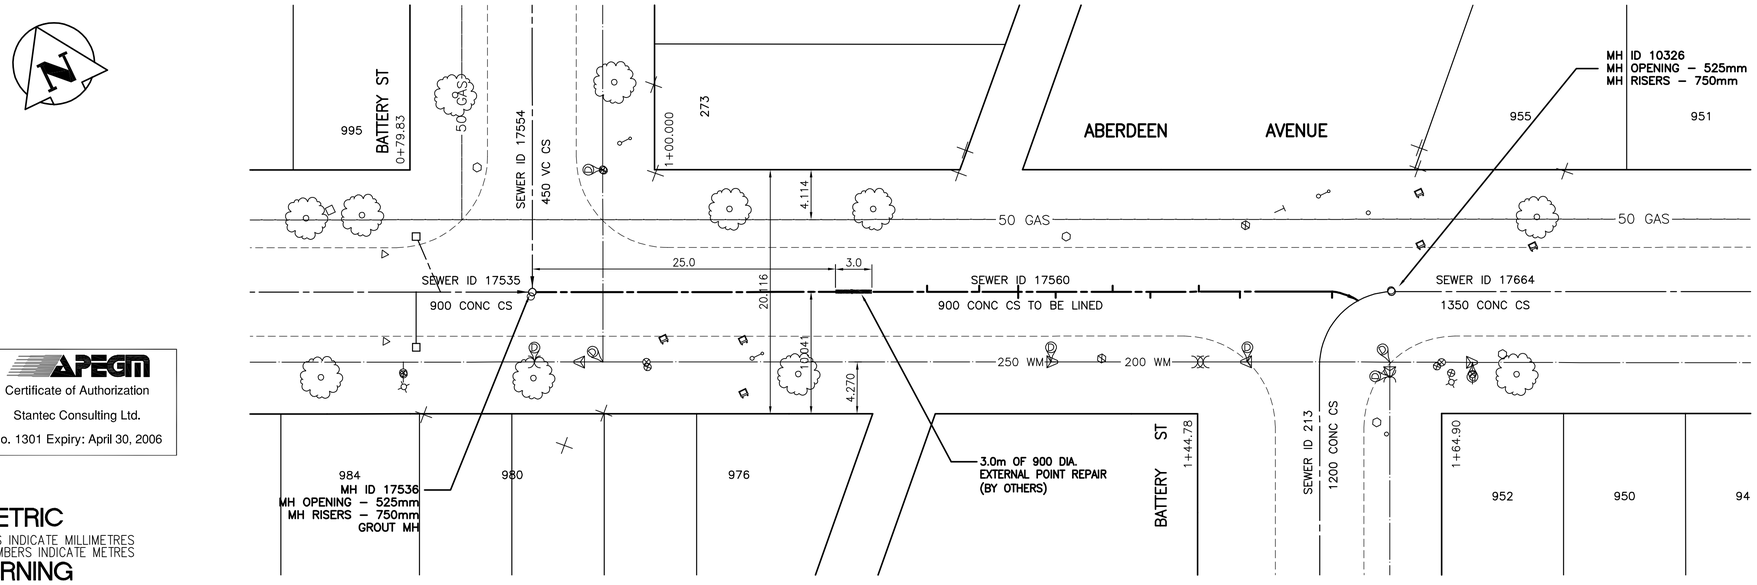

Sewer Junction Information (17560)					
MH at Battery St. West Leg. (MHID 17536) to Node at Battery St. West Leg. (ID 85-011)					
Distance from MH at Battery St. West Leg. (MH 17536) *					
4.9	East	150 mm Dia.	South	CN	
12.5	East	150 mm Dia.	South	CN	
15.9	East	150 mm Dia.	North	CN	
19.9	East	150 mm Dia.	South	CN	
23.0	East	150 mm Dia.	North	CN	
27.7	East	150 mm Dia.	South	CN	
30.8	East	150 mm Dia.	South	CN	
30.8	East	150 mm Dia.	North	CNI	
34.0	East	150 mm Dia.	North	CNI	
38.3	East	150 mm Dia.	North	CXI	

APEGM
Certificate of Authorization
Stantec Consulting Ltd.
No. 1301 Expiry: April 30, 2006

METRIC

WHOLE NUMBERS INDICATE MILLIMETRES
DECIMALIZED NUMBERS INDICATE METRES

WARNING

IF POWER EQUIPMENT OR EXPLOSIVES ARE TO BE USED FOR EXCAVATION ON THIS PROJECT THE CONTRACTOR MUST:

1) NOTIFY THE GAS COMPANY OF THE PROPOSED LOCATION OF EXCAVATION.
2) TAKE PRECAUTION TO AVOID DAMAGE TO GAS COMPANY INSTALLATIONS.

SEE PROVINCIAL REGULATION 140/92 FOR DETAILS

SEWER SERVICE INFORMATION

ADDRESS	SIZE	PROPERTY LINE LOCATION
950 ABERDEEN AVENUE RESIDENTIAL	NO INFO AVAILABLE	NO INFO AVAILABLE
951 ABERDEEN AVENUE RESIDENTIAL	NO INFO AVAILABLE	NO INFO AVAILABLE
952 ABERDEEN AVENUE RESIDENTIAL	NO INFO AVAILABLE	NO INFO AVAILABLE
955 ABERDEEN AVENUE RESIDENTIAL	NO INFO AVAILABLE	NO INFO AVAILABLE
976 ABERDEEN AVENUE RESIDENTIAL	NO INFO AVAILABLE	NO INFO AVAILABLE
980 ABERDEEN AVENUE RESIDENTIAL	NO INFO AVAILABLE	NO INFO AVAILABLE
984 ABERDEEN AVENUE RESIDENTIAL	NO INFO AVAILABLE	NO INFO AVAILABLE

EXISTING	LEGEND–PLAN	PROPOSED	EXISTING	LEGEND–PLAN	PROPOSED	EXISTING	LEGEND–PROFILE	PROPOSED
150 WM	WATERMAIN	150 WM		HYDRO		150 WM	WATERMAIN	150 WM
	HYDRANT			M.T.S.			HYDRANT, VALVE	
	VALVE			CONCRETE		300 LDS	LAND DRAINAGE SEWER	300 LDS
300 LDS	LAND DRAINAGE SEWER	300 LDS		ASPHALT		250 WWS	WASTE WATER SEWER	250 WWS
250 WWS	WASTE WATER SEWER	250 WWS		SIDEWALK			℄ PROFILE	
	MANHOLE			PROPERTY LINE			NORTH OR WEST GUTTER	
	CATCH BASIN			SURVEY BAR			SOUTH OR EAST GUTTER	
	CURB INLET			DITCH			NORTH OR WEST ℄	
	JUNCTIONS		31.334	ELEVATION	(32.231)		SOUTH OR EAST ℄	
	CULVERT						NORTH OR WEST DITCH	
	GAS						SOUTH OR EAST DITCH	

LOCATION APPROVED
UNDERGROUND STRUCTURES

SUPV. U/G STRUCTURES COMMITTEE — DATE

NOTE:
LOCATION OF UNDERGROUND STRUCTURES AS SHOWN ARE BASED ON THE BEST INFORMATION AVAILABLE BUT NO GUARANTEE IS GIVEN THAT ALL EXISTING UTILITIES ARE SHOWN OR THAT THE GIVEN LOCATIONS ARE EXACT. CONFIRMATION OF EXISTENCE AND EXACT LOCATION OF ALL SERVICES MUST BE OBTAINED FROM THE INDIVIDUAL UTILITIES BEFORE PROCEEDING WITH CONSTRUCTION.

B.M.
ELEV.

NO.	REVISIONS	DATE	BY
1	ISSUED FOR TENDER	05.06.28	C.L.D.

DATE MAY, 2005

Stantec Consulting Ltd.
905 Waverley Street, Winnipeg, Manitoba
Tel 204-489-5900 Fax 204-453-9012

DESIGNED BY	C.L.D.	CHECKED BY	W.B.
DRAWN BY	J.H.	APPROVED BY	C.L.D.
HOR. SCALE:	1:250	RELEASED FOR CONSTRUCTION:	K. ZUREK
VERTICAL:	1:50	DATE	05.06.28

ENGINEER'S SEAL

ORIGINAL SEALED BY C.L. DYCK P. ENG. 05.06.28

CONSULTANT DRAWING NO.
CW-45-614

THE CITY OF WINNIPEG
WATER AND WASTE DEPARTMENT
ENGINEERING DIVISION

ABERDEEN AVENUE

MH AT BATTERY ST (W LEG) TO MH AT BATTERY ST (E LEG)
STA. 0+90 TO STA. 1+60

2005 SEWER RENEWAL BY CIPP LINING

SHEET 8 OF 9
CAD FILE DRAWING NUMBER
C005_Aberdeen.dwg
CITY DRAWING NUMBER
05579

V:\1112\active\111208190 - 2005 City of Winnipeg - CIPP - Design\drawing\C005_Aberdeen.dwg
2005-06-28 05:40PM By: jhines