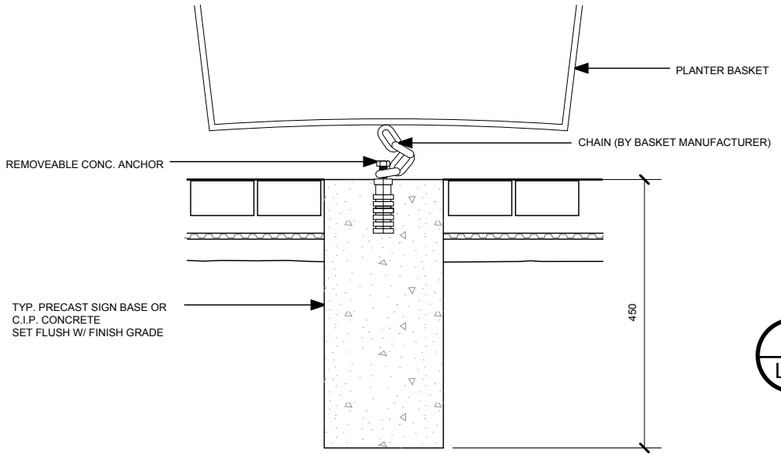

1 / L25 PLANTER ANCHORING
1:10

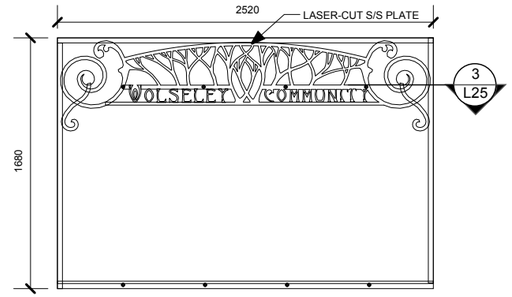

2 / L25 COMMUNITY NOTICE BOARD AT PRAIRIE SKY BOOKS
1:40

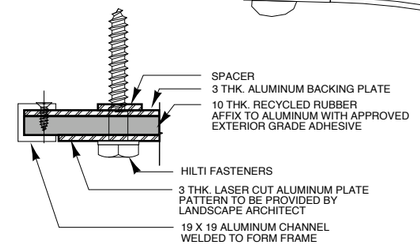

3 / L25 NOTICE BOARD FASTENERS
1:30

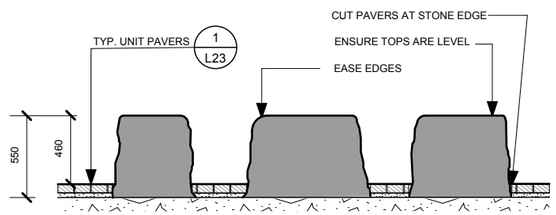

SECTION
1:40

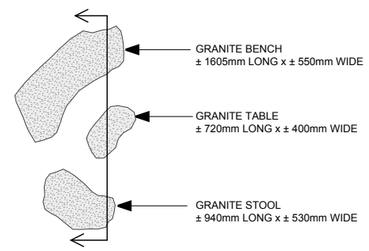

PLAN
1:75

7 / L25 GRANITE SITE FURNISHINGS
AS NOTED

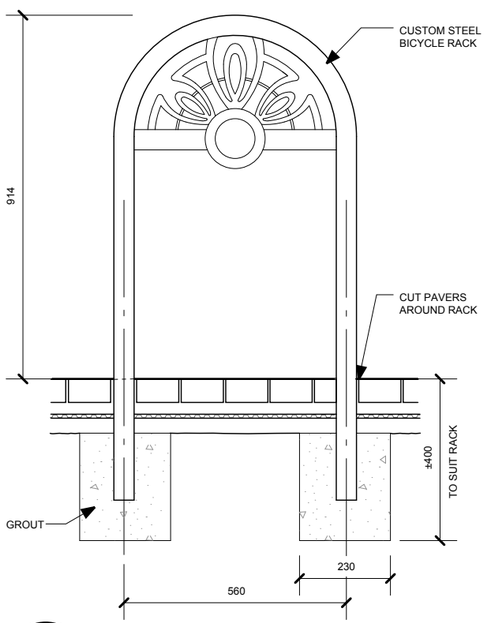

4 / L25 TYPICAL BIKE RACK
1:15

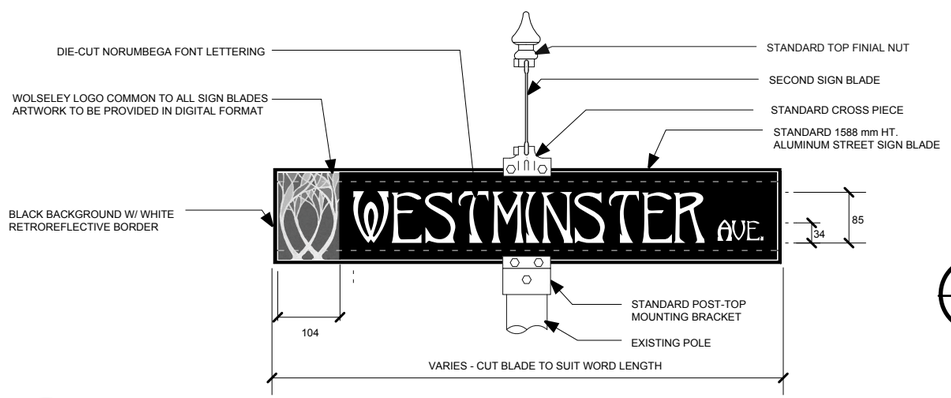

5 / L25 TYPICAL STREET SIGN BLADE
1:10

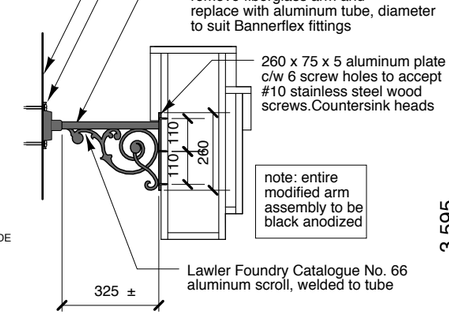

8 / L25 MODIFIED ARM
1:20

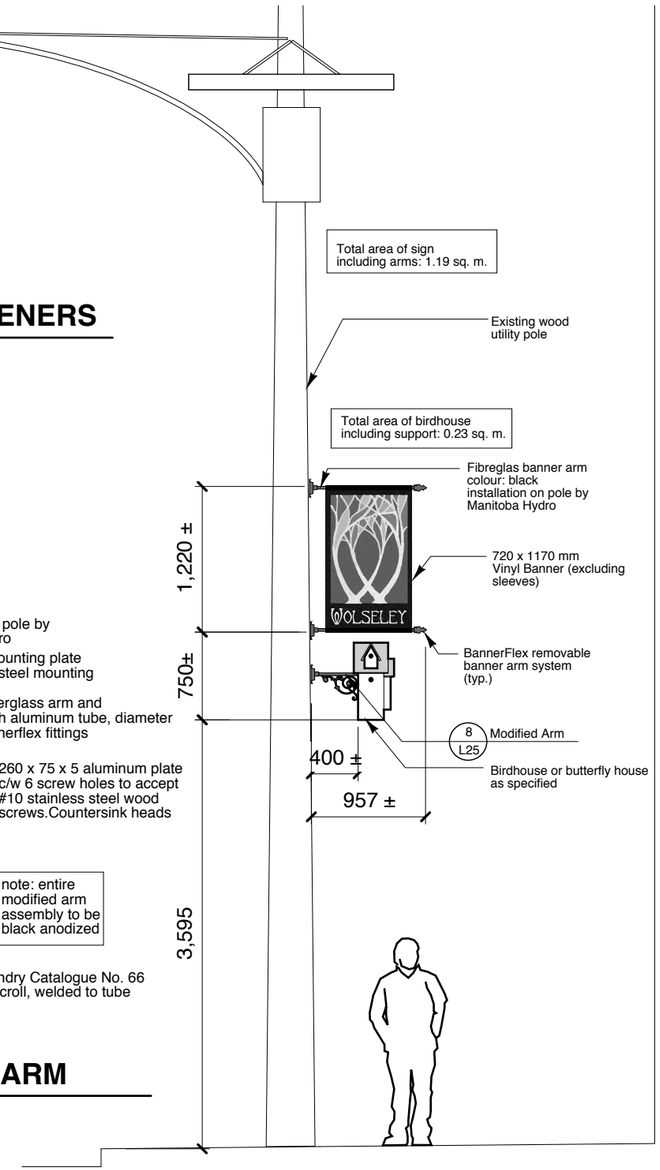

6 / L25 TYPICAL BANNER & BIRDHOUSE
1:50

NOTES:

NO.	REVISIONS	DATE	BY
	B.M. ELEV.	YY.MM.DD	
3	ISSUED FOR TENDER	05.08.05	
2	ISSUED FOR REVIEW	05.07.20	
1	ISSUED FOR REVIEW	05.06.02	

HILDERMAN THOMAS FRANK CRAMM
Landscape Architecture • Planning
500 - 115 Bannatyne Avenue East, Winnipeg, MB R3B 0R3
Phone: 204.944.9907 Fax: 204.957.1467

DESIGNED: RGM/RC | DRAWN: MB/GM
SCALE: AS NOTED | APPROVED: RGM
DATE 2005.08.12

the manitoba association of landscape architects
Glen Manning
Member No. 81

CONSULTANT DRAWING NO.
04-033-L25

Winnipeg
THE CITY OF WINNIPEG
PUBLIC WORKS DEPARTMENT
ENGINEERING DIVISION

WESTMINSTER AVENUE / WOLSELEY AVENUE
STREETSCAPE IMPROVEMENTS

CITY DRAWING NUMBER
452-2005

SHEET 25 OF 28

SITE FURNISHING DETAILS

L25

DATE PLOTTED: 8/17/05