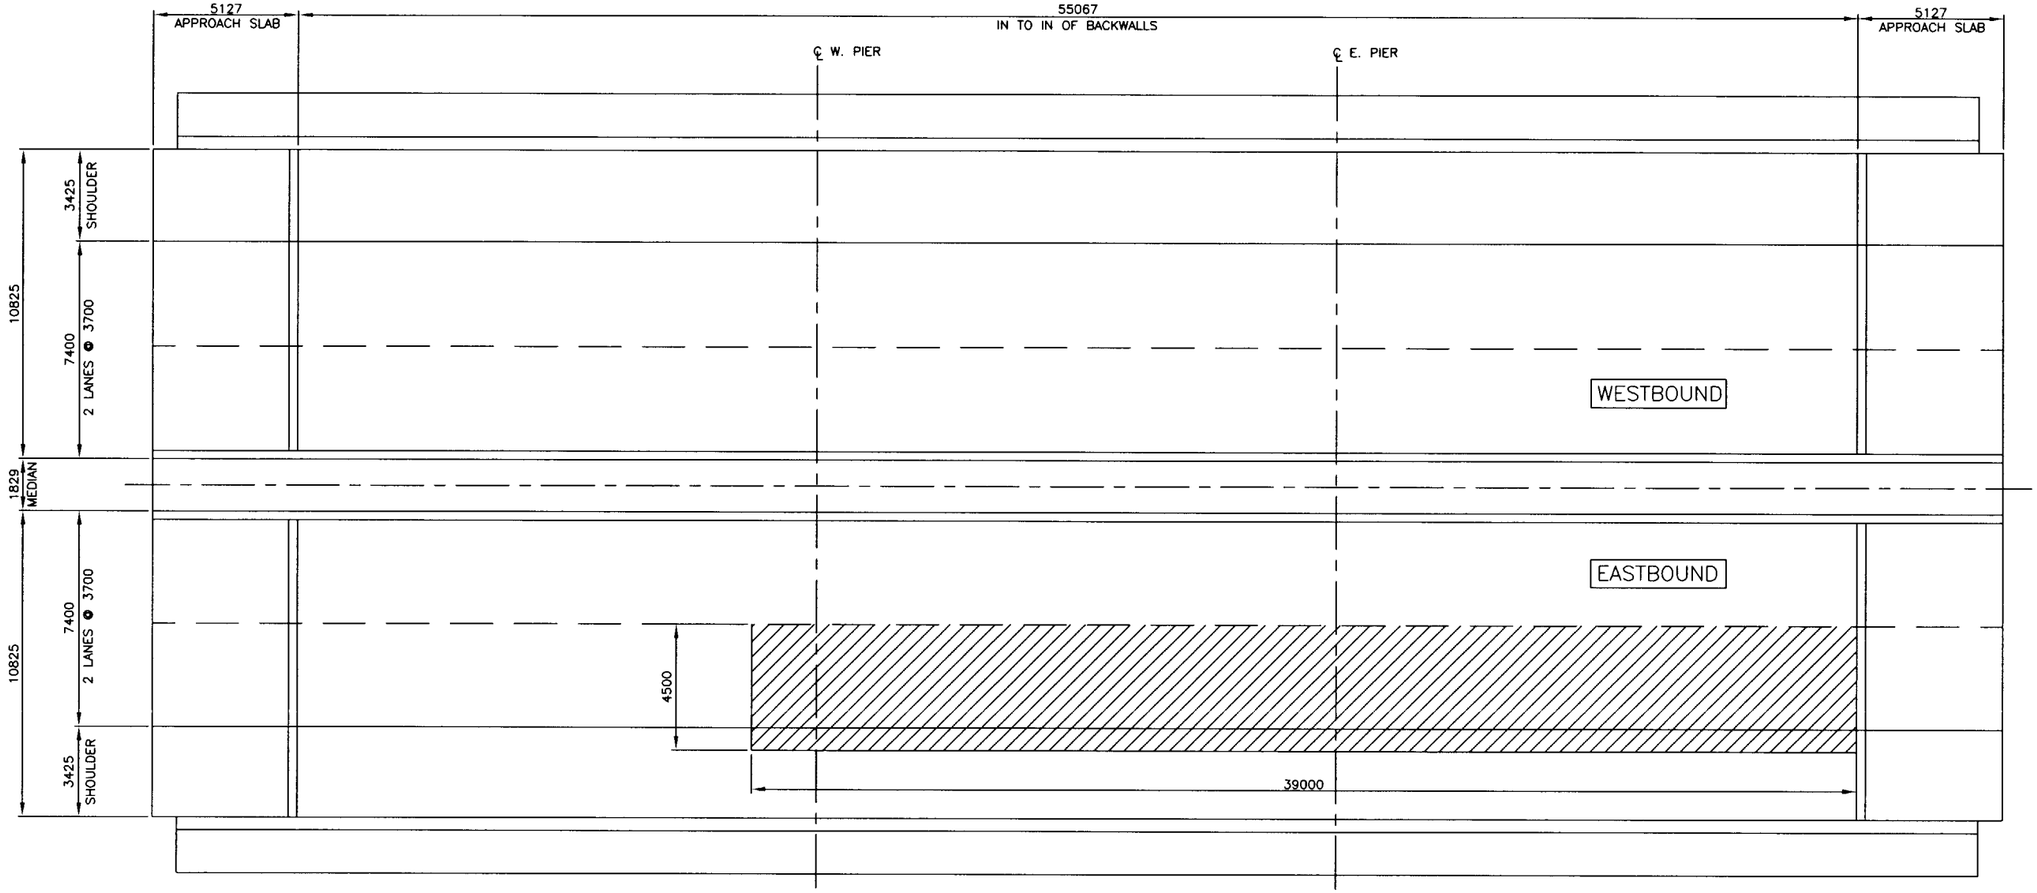

DECK LAYOUT

N.T.S.

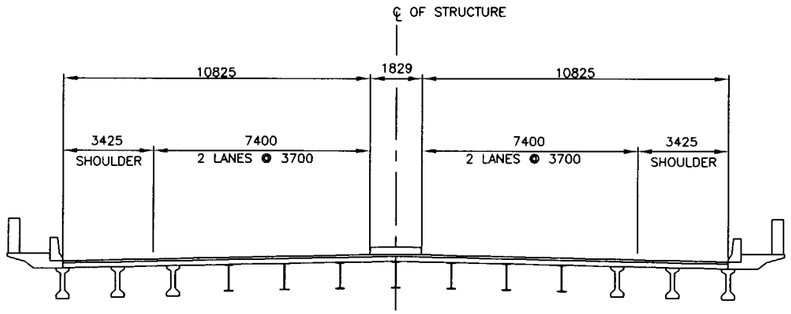

TYPICAL CROSS SECTION

N.T.S.

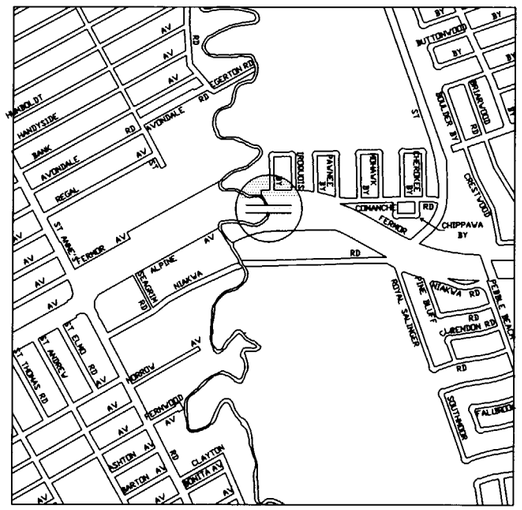

LOCATION PLAN

NOTES:

1. APPROXIMATE QUANTITY TO REPLACE = 145 SQM

B.M. ELEV.			
NO.	REVISIONS	DATE	BY

DESIGNED BY	M.R.T.
DRAWN BY	M.R.T.
CHECKED BY	B.A.N.
APPROVED BY	B.A.N.
AUTHORIZED BY	DATE

B. A. NEIRINCK
BRIDGE PLANNING & OPERATIONS ENGINEER

ENGINEER'S SEAL

PROVINCE OF MANITOBA
B.A.J. NEIRINCK
REGISTERED PROFESSIONAL ENGINEER

BID OPPORTUNITY NO.: 458 – 2005

Winnipeg

THE CITY OF WINNIPEG
PUBLIC WORKS DEPARTMENT
ENGINEERING DIVISION

TCH #1 BRIDGE
OVER SEINE RIVER
CONCRETE BRIDGE DECK
SURFACE SEALING

PLAN & SECTION

SHEET 1 OF 2

HOR. SCALE: N.T.S.
VERTICAL:

CITY DRAWING NUMBER
B118-05-01

Revision April, 1999