SHEET: COW-A1 (05/2005)

CHECK PRINT

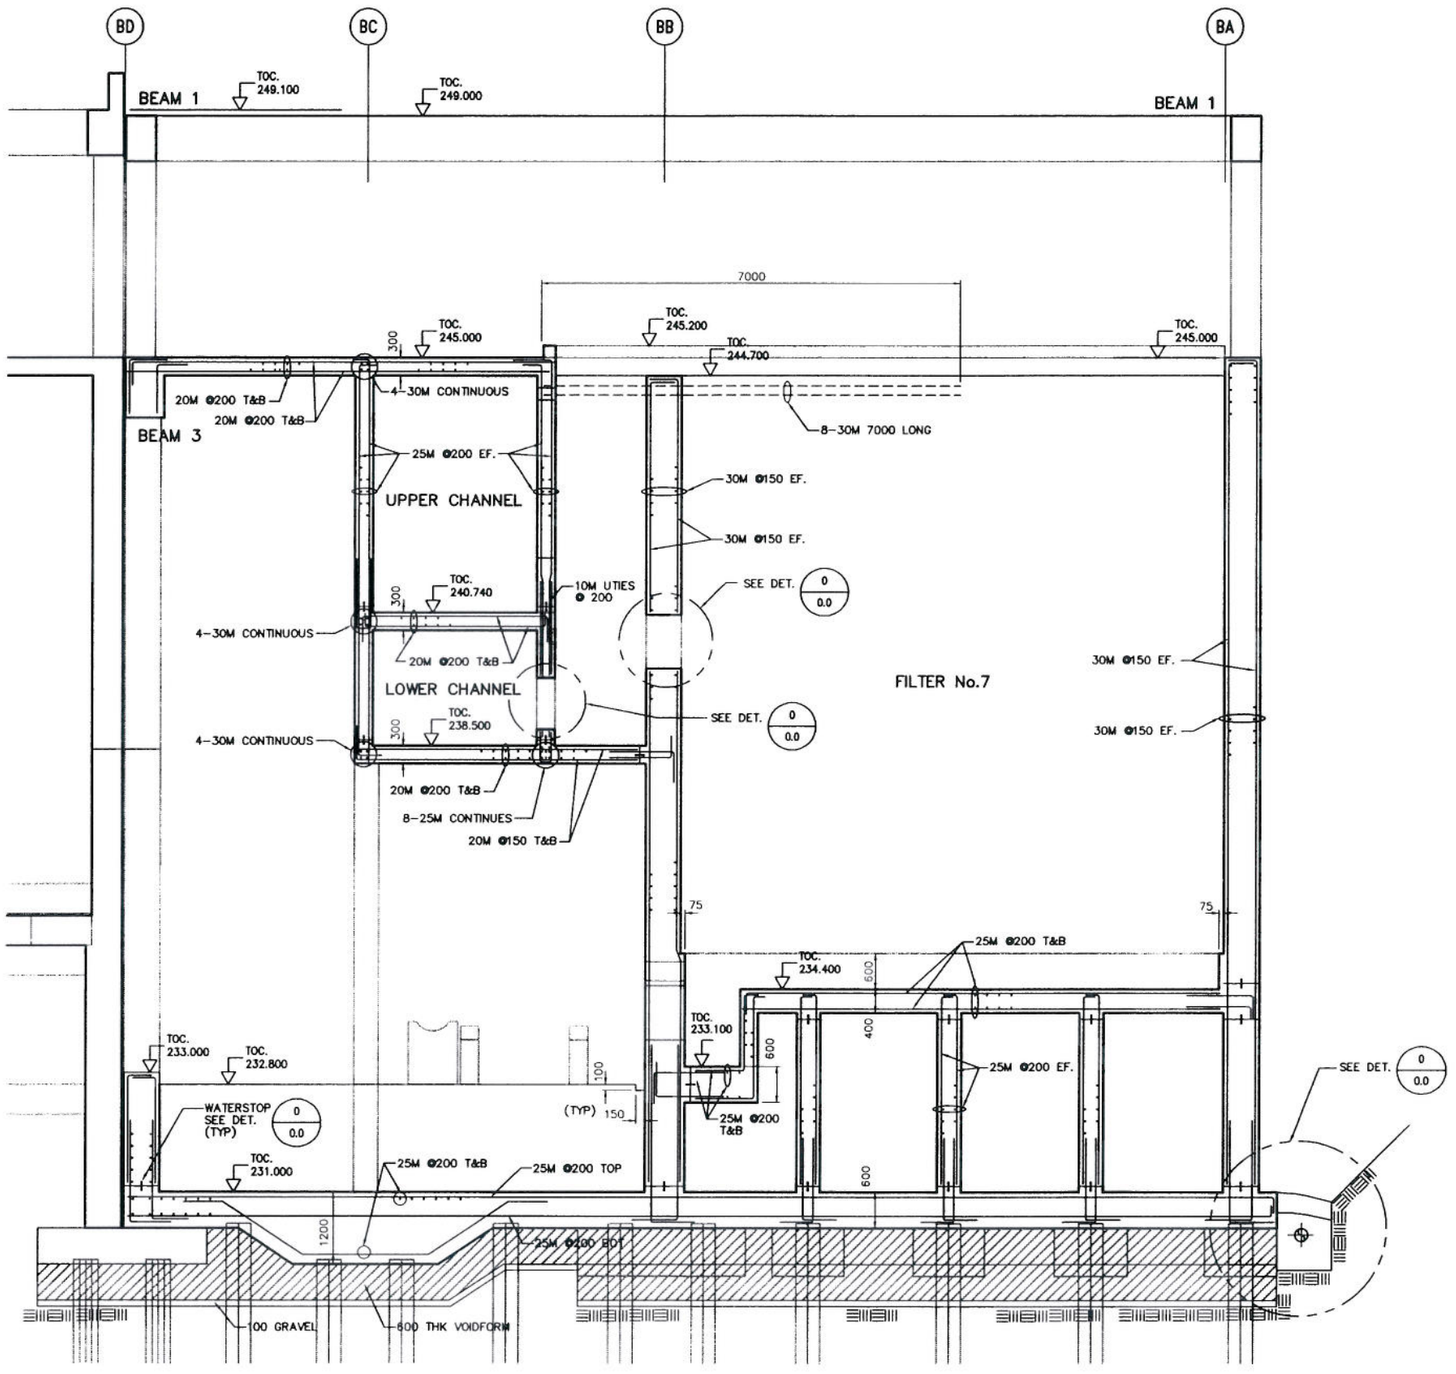

G / S0102 SECTION 1:50

SCALE 1:50 METRES 0 1 2 3 4 5

SCALE 1:1 0 MILLIMETRES 20 40 60 80 100

B.M. ELEV.				CHERNELL / Frederickson Cooper ARCHITECTS / EarthTech		ENGINEER'S SEAL	THE CITY OF WINNIPEG WATER AND WASTE DEPARTMENT ENGINEERING DIVISION
				DESIGNED BY	CHECKED BY	PRELIMINARY NOT FOR CONSTRUCTION	WATER TREATMENT PLANT FILTRATION
				DRAWN BY PM	APPROVED BY		CITY FILE NUMBER SHEET OF
				SCALE: 1:50	RELEASED FOR CONSTRUCTION BY:	CONSULTANT DRAWING NO. WF-S0206	STRUCTURAL FILTRATION AREA SECTION
NO.	REVISIONS	DATE	BY	DATE 2005/08/10	DATE		CITY DRAWING NUMBER

Last Save: 2005-09-21 12:44 PM

\\COWTOWN\PRO\EARTHTECH\321352WINNIPEG\WDM\DESIGN\ACAD\DN_WF_S0206_CH2M.DWG