SHEET: COW-A1 (05/2005)

CHECK PRINT

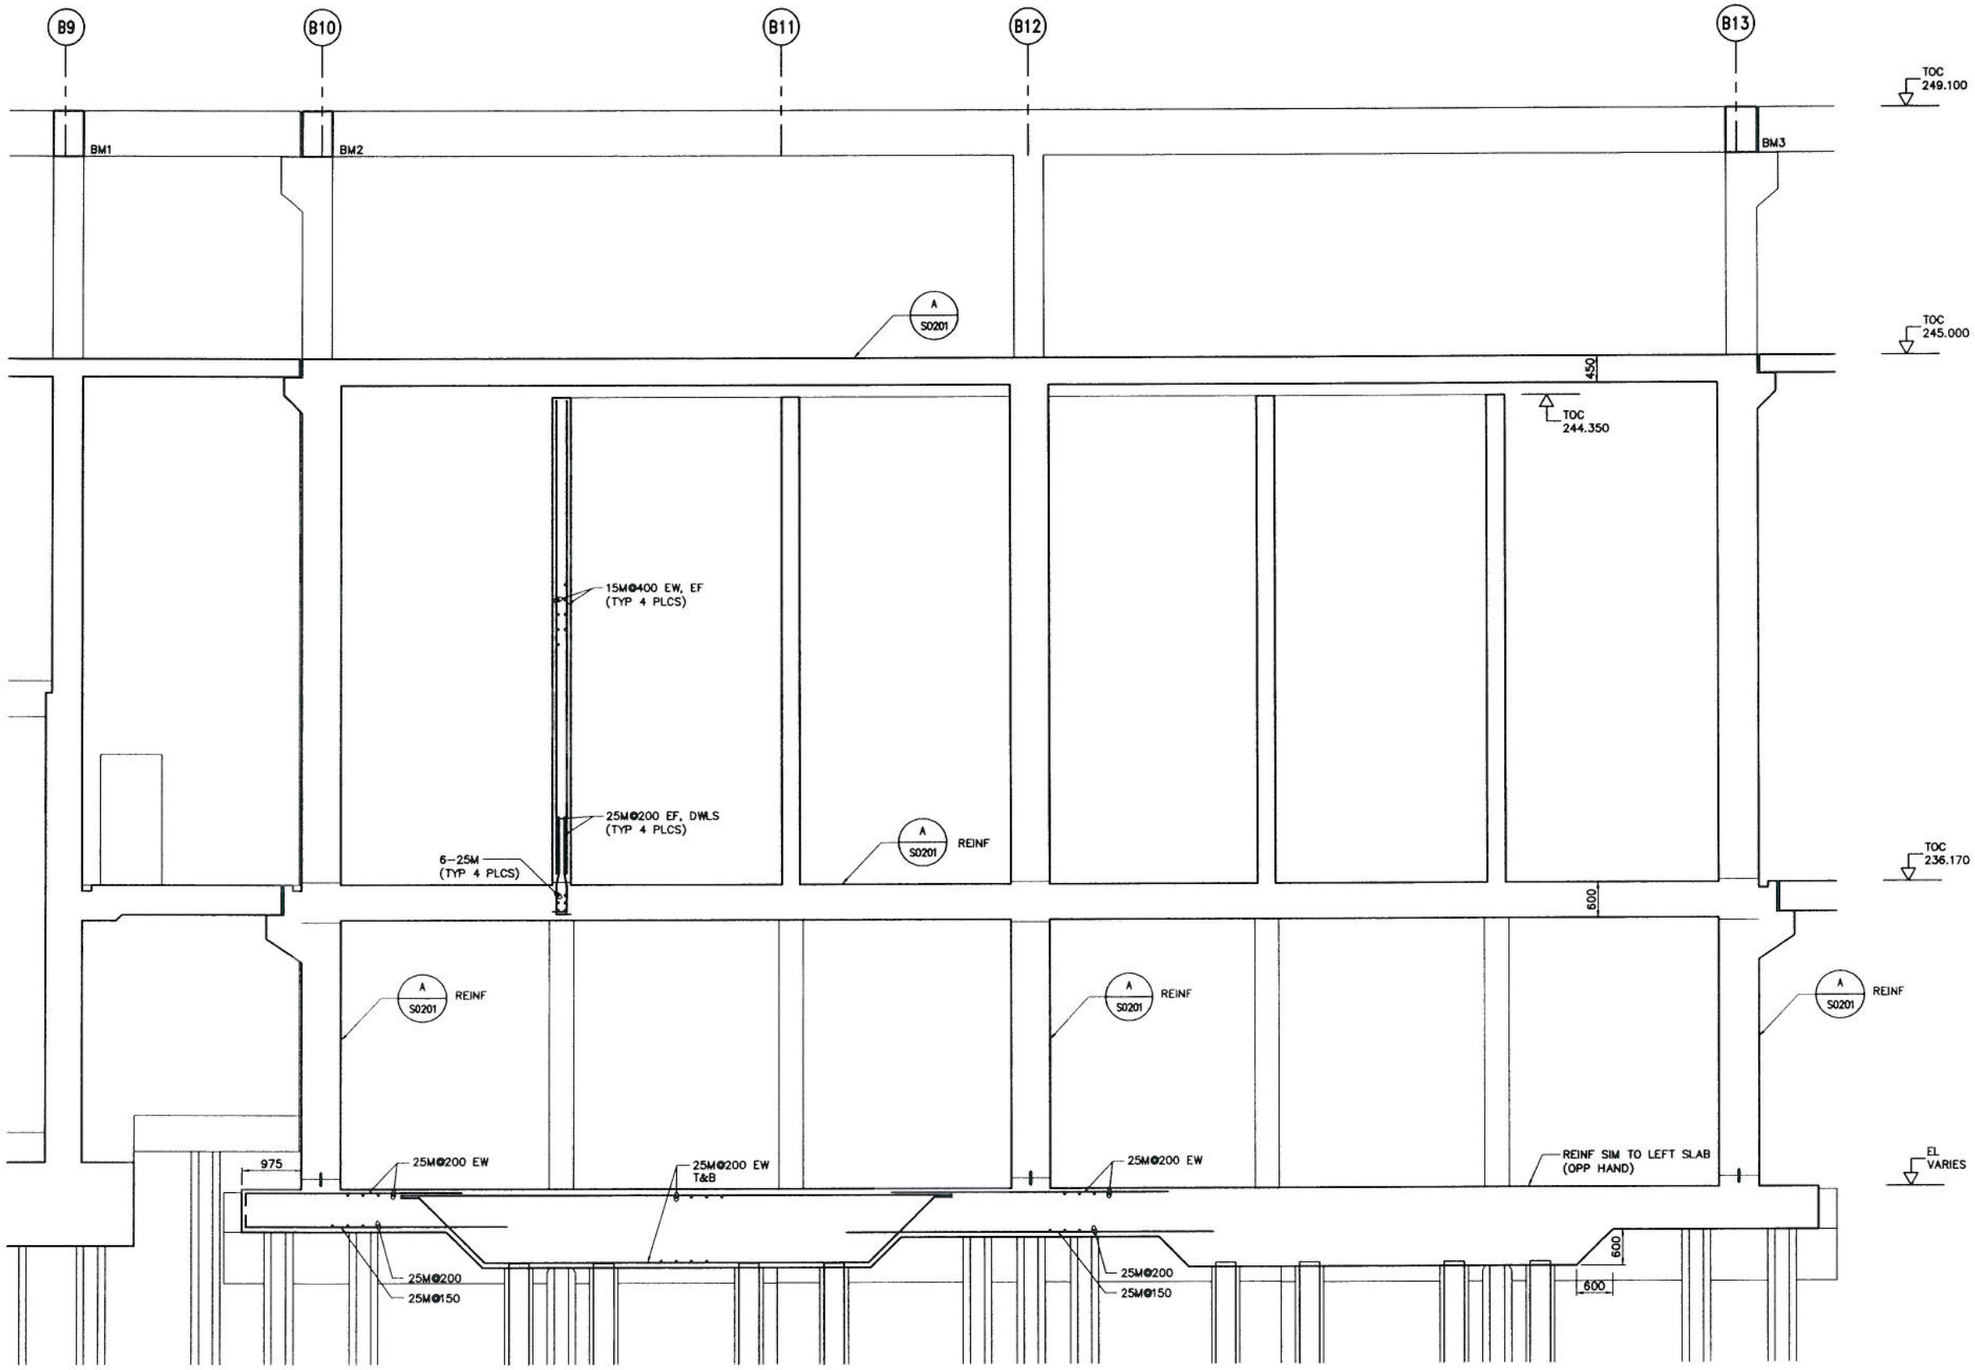

B – SECTION 1:50

SCALE 1:50

SCALE 1:1

METRES 0 1 2 3 4 5

MILLIMETRES 0 20 40 60 80 100

B.M. ELEV.			
NO.	REVISIONS	DATE	BY

Cheshire / Frederickson Cooper Architects — EarthTech (A Tetra Tech International Ltd. Company)

DESIGNED BY	CHECKED BY
DRAWN BY MS	APPROVED BY
SCALE: 1:50	RELEASED FOR CONSTRUCTION BY:
DATE 2005/08/10	DATE

ENGINEER'S SEAL

PRELIMINARY
NOT FOR CONSTRUCTION

CONSULTANT DRAWING NO.
WO-S0202

Winnipeg

THE CITY OF WINNIPEG
WATER AND WASTE DEPARTMENT
ENGINEERING DIVISION

WATER TREATMENT PLANT
OZONE

CITY FILE NUMBER

SHEET OF

STRUCTURAL
OZONATION AREA
SECTION

CITY DRAWING NUMBER

Last Save: 2005-09-16 3:43 PM

O:\EARTHTECH\321352WINNIPEGWTP\NDM\DESIGN\ACAD\DN_WO_S0202_CH2M.DWG