SHEET: COW-A1 (05/2005)

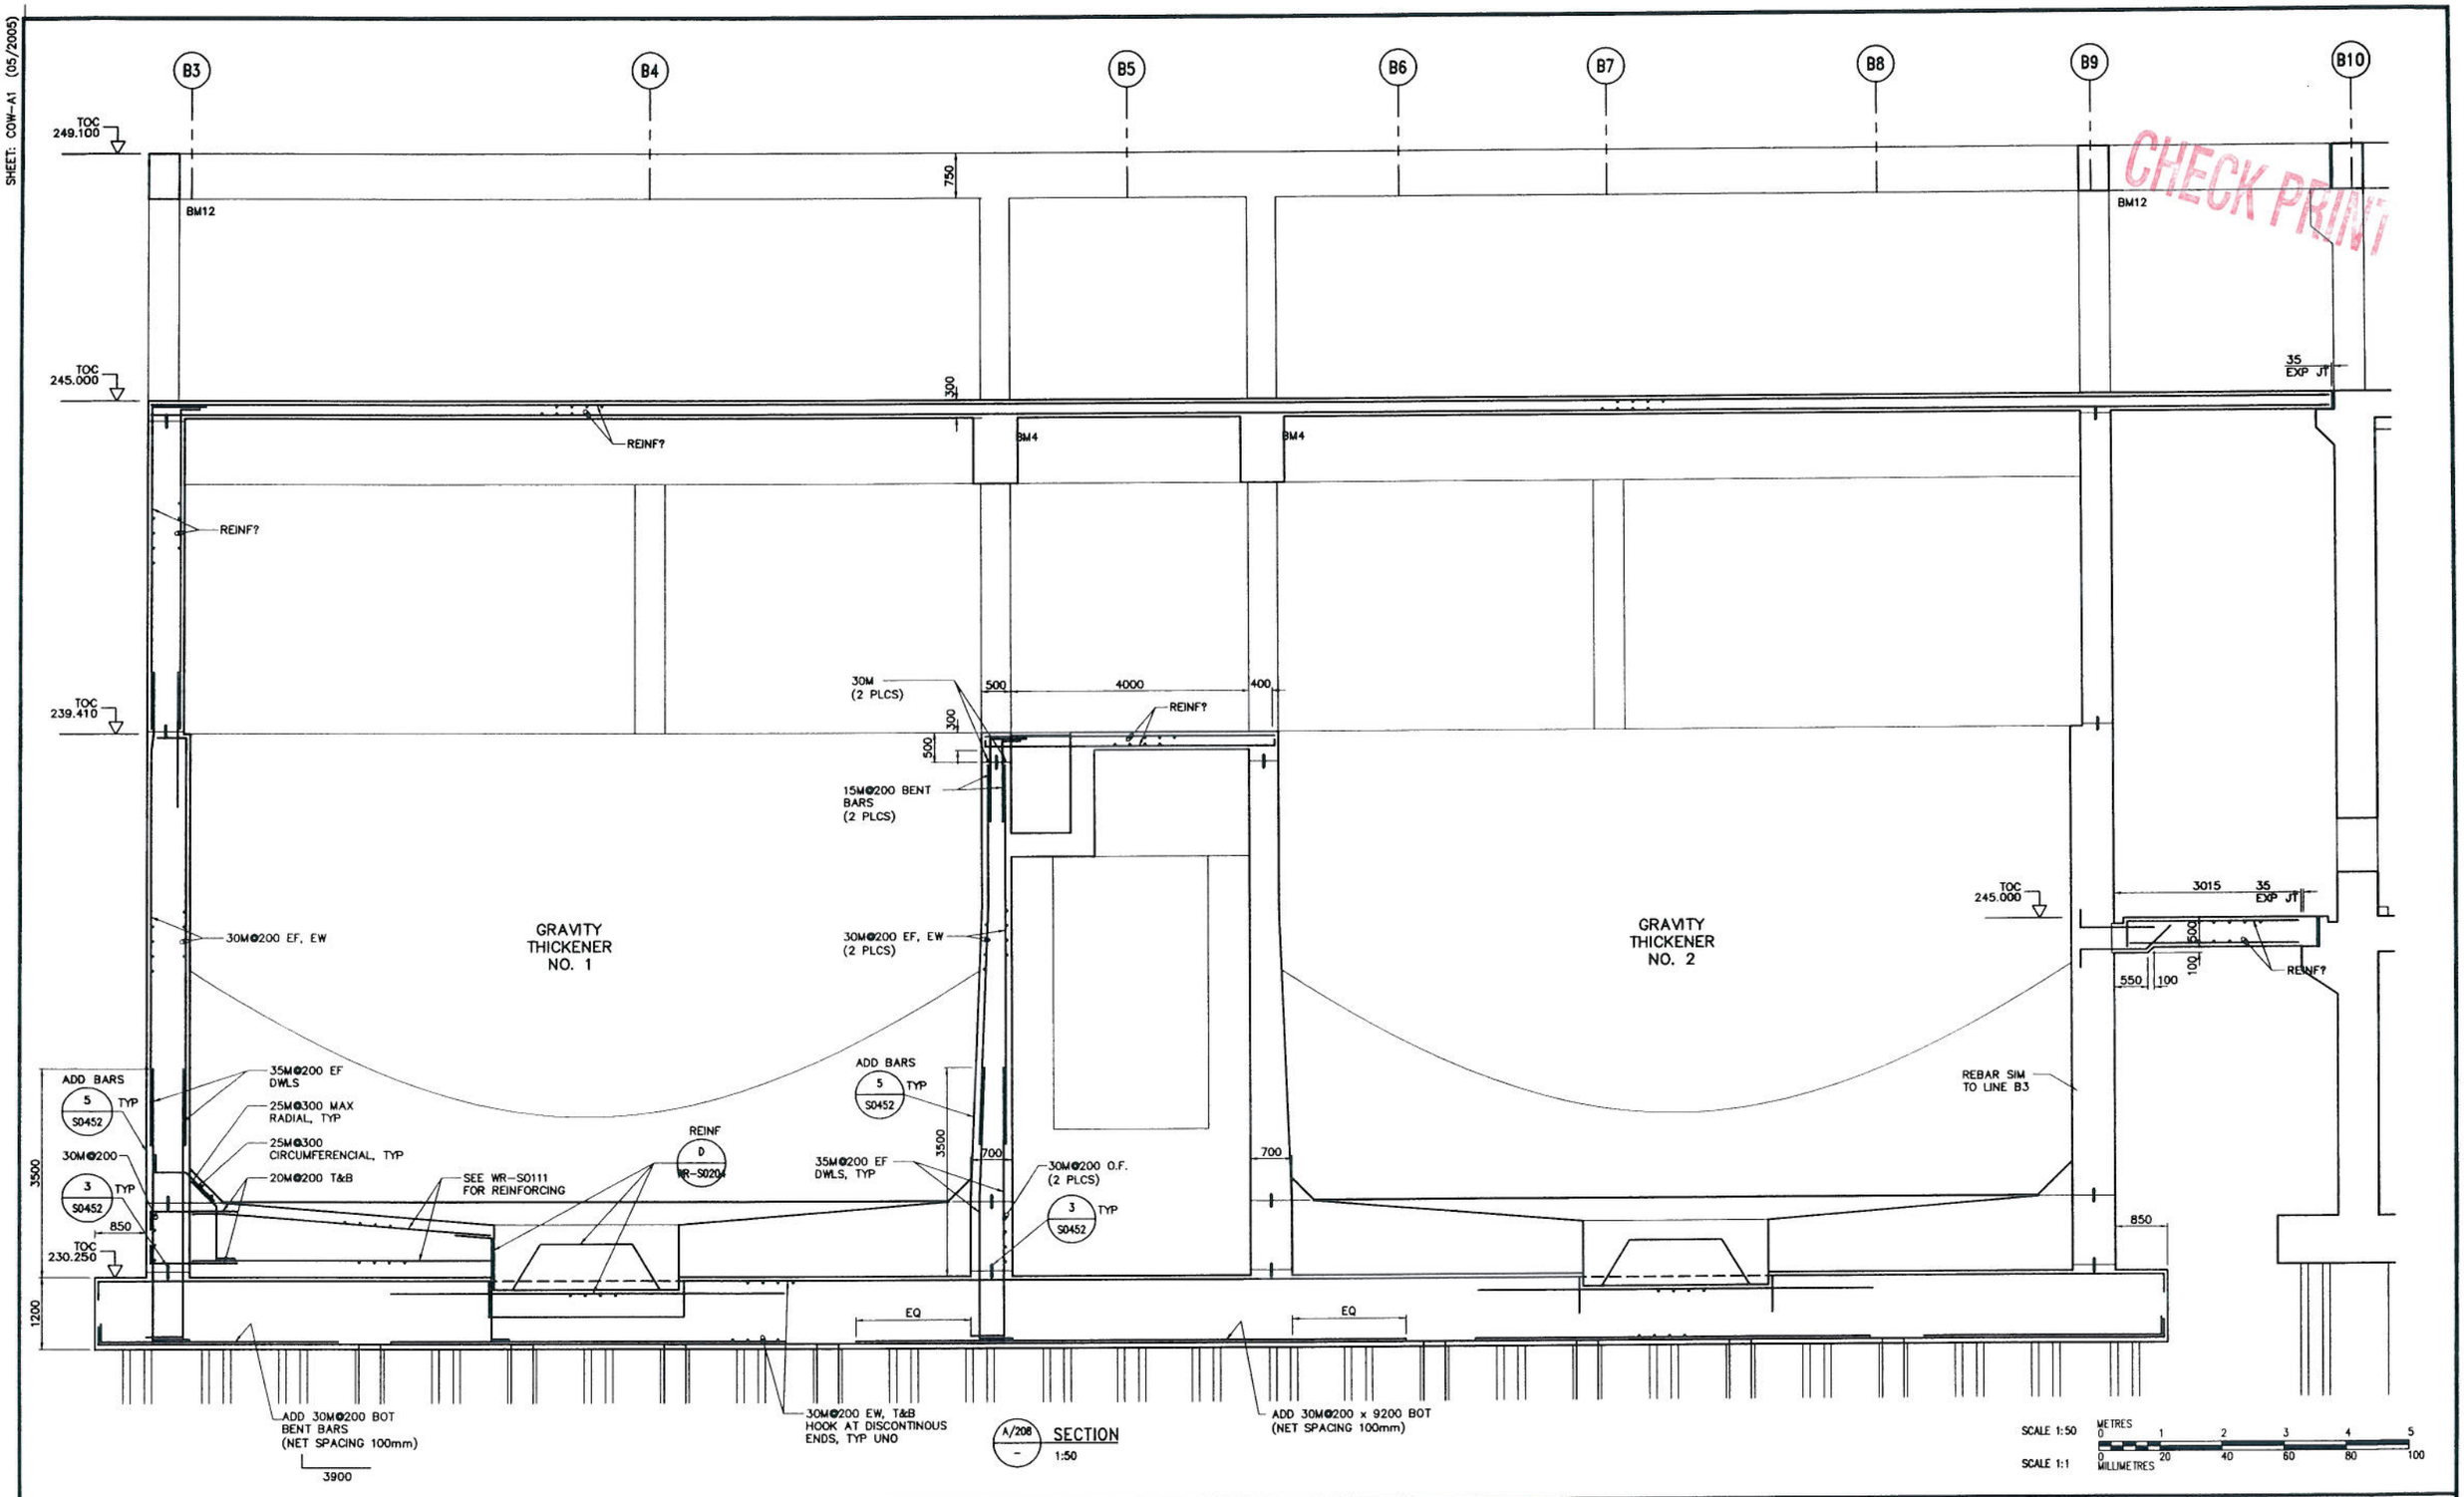

CHECK PRINT

B.M. ELEV.			
NO.	REVISIONS	DATE	BY

Fredericksen Cooper Architects — CH2MHILL — EarthTech (A Tetra Tech Company)

DESIGNED BY	CHECKED BY
DRAWN BY: RRL	APPROVED BY
SCALE: 1:50	RELEASED FOR CONSTRUCTION BY:
DATE 2005/08/10	DATE

ENGINEER'S SEAL

PRELIMINARY
NOT FOR CONSTRUCTION

CONSULTANT DRAWING NO.
WR-S0201

THE CITY OF WINNIPEG
WATER AND WASTE DEPARTMENT
ENGINEERING DIVISION

WATER TREATMENT PLANT
RESIDUALS HANDLING

STRUCTURAL
RESIDUALS AREA
SECTION

CITY FILE NUMBER
SHEET OF
CITY DRAWING NUMBER

Last Save: 2005-09-19 10:41 AM

O:\EARTHTECH\121352WINNIPEGWTP\NDM\DESIGN\ACAD\DW_WR_S0201_CH2M.DWG