SHEET: COW-A1 (05/2005)

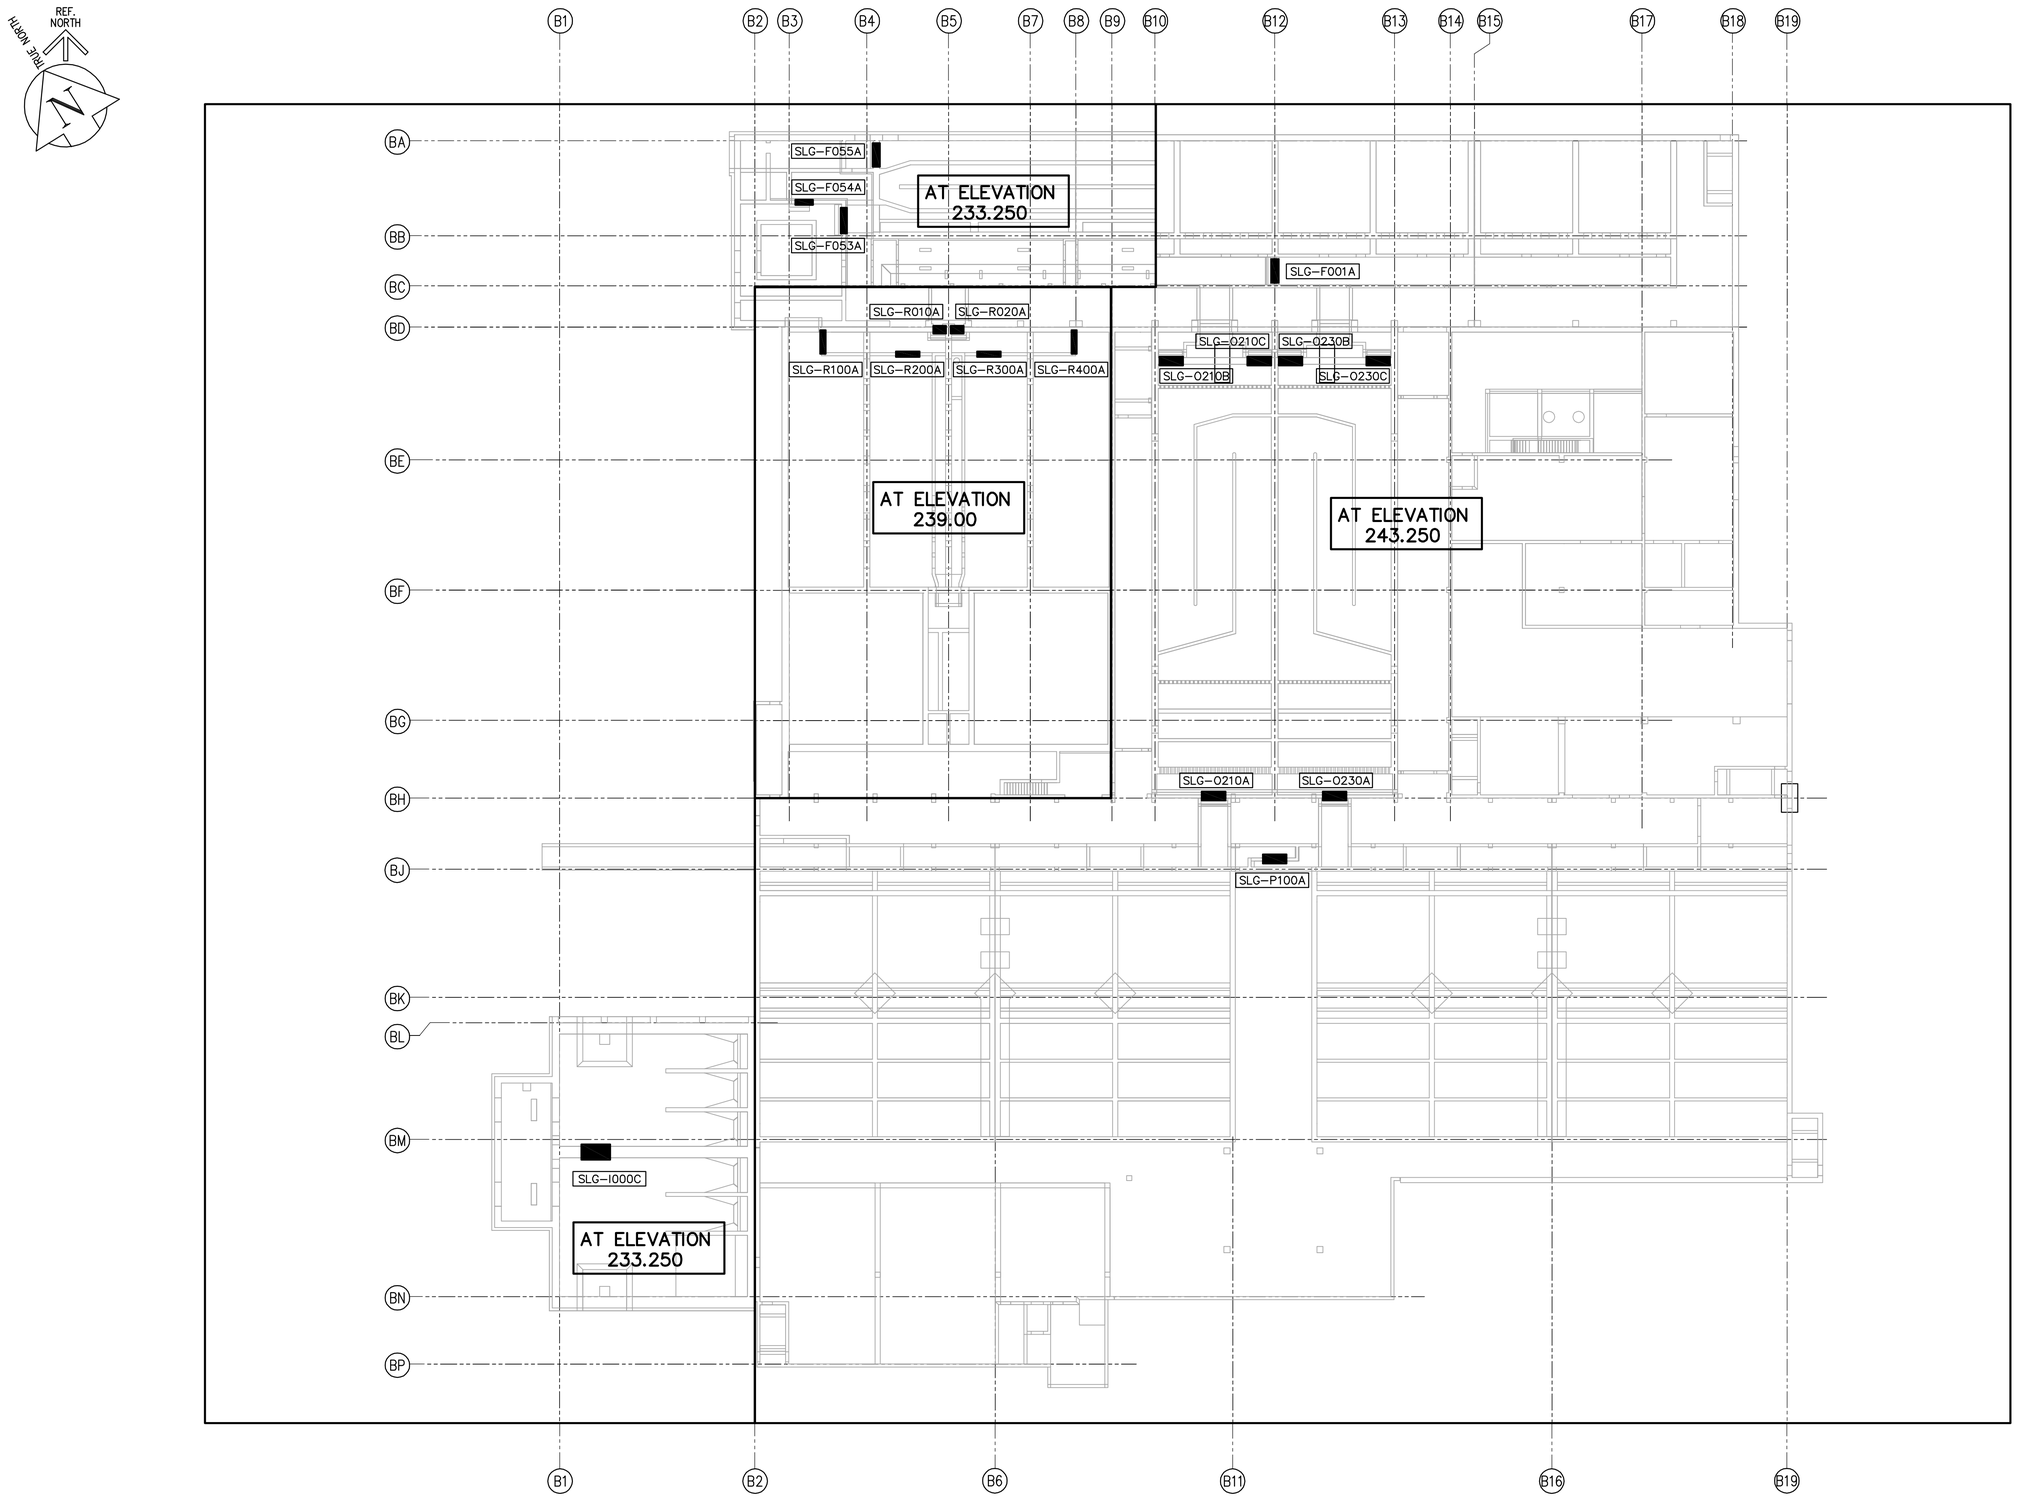

B.M.
ELEV.

NO.	REVISIONS	DATE	BY
A	REVISED TITLE	05/10/20	JBC

CH2MHILL
Fredericksson Cooper ARCHITECTS
EarthTech A Tyco International Ltd. Company

DESIGNED BY	CHECKED BY
DRAWN BY JBC	APPROVED BY
SCALE: NTS	RELEASED FOR CONSTRUCTION BY:
DATE 2005/09/22	DATE

ENGINEER'S SEAL

PRELIMINARY
NOT FOR CONSTRUCTION

CONSULTANT DRAWING NO.
WB-M0151

Winnipeg

THE CITY OF WINNIPEG
WATER AND WASTE DEPARTMENT
ENGINEERING DIVISION

WATER TREATMENT PLANT
MAIN BUILDING

CITY FILE NUMBER

SHEET OF

PROCESS
SLUICE GATE LOCATION PLAN

CITY DRAWING NUMBER

Last Save: 2005-10-20 11:08 AM

L:\WORK\79000\79538\02A-CAD\WAT\CONTR\WTP_DETAIL DESIGN\GENERAL\DN_WB-M0151_ET.DWG