SHEET: COW-A1 (05/2005)

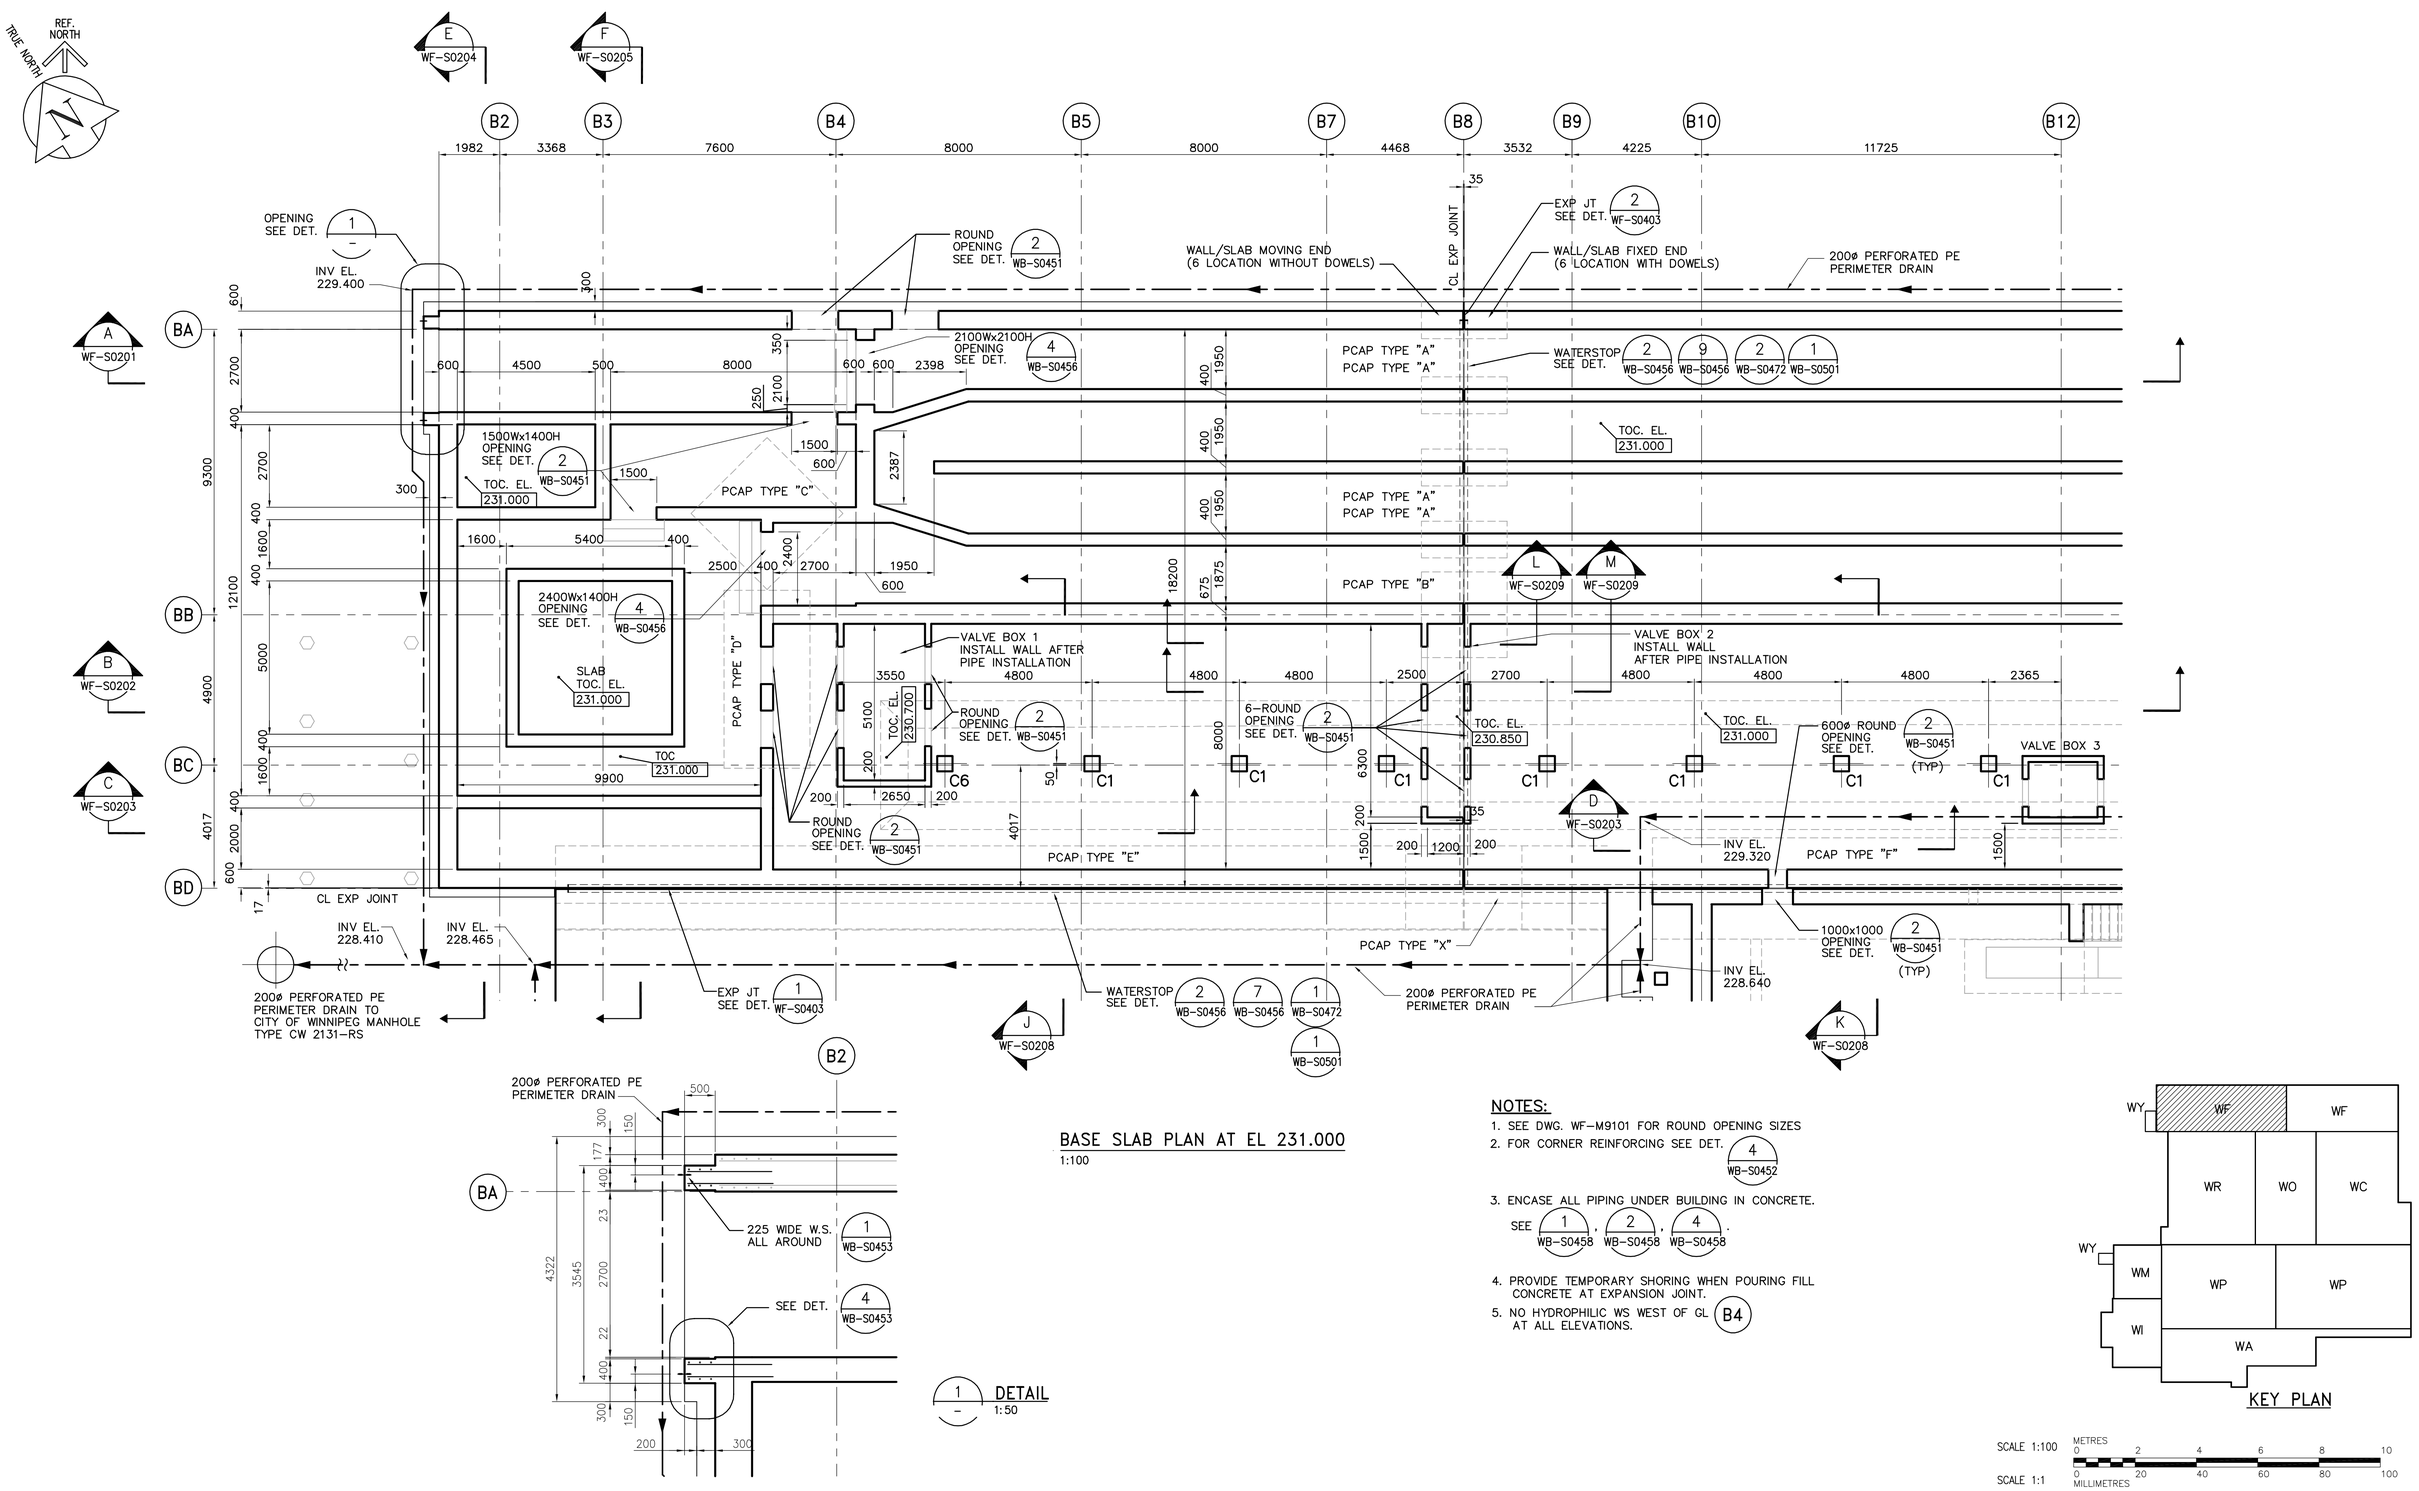

1 DETAIL
1:50

BASE SLAB PLAN AT EL 231.000
1:100

NOTES:
1. SEE DWG. WF-M9101 FOR ROUND OPENING SIZES
2. FOR CORNER REINFORCING SEE DET. 4 WB-S0452
3. ENCASE ALL PIPING UNDER BUILDING IN CONCRETE. SEE 1 WB-S0458, 2 WB-S0458, 4 WB-S0458.
4. PROVIDE TEMPORARY SHORING WHEN POURING FILL CONCRETE AT EXPANSION JOINT.
5. NO HYDROPHILIC WS WEST OF GL B4 AT ALL ELEVATIONS.

KEY PLAN

SCALE 1:100 METRES 0 2 4 6 8 10
SCALE 1:1 MILLIMETRES 0 20 40 60 80 100

APEGM
Certificate of Authorization
CH2M HILL Canada Ltd.
No. 1441 Expiry: April 30, 2006

B.M.
ELEV.

NO.	REVISIONS	DATE	BY
00	ISSUED FOR TENDER	2006/02/03	KA

CH2MHILL Fredericksen Cooper ARCHITECTS
EarthTech A Tyco International Ltd. Company

DESIGNED BY	KA	CHECKED BY	AP
DRAWN BY	PM	APPROVED BY	DJT
SCALE:	1:100	RELEASED FOR CONSTRUCTION BY:	R. SOROKOWSKI
DATE	2005/08/10	DATE	2006/02/08

ENGINEER'S SEAL
ORIGINAL SIGNED BY
D. KRUGER
2006/02/06

CONSULTANT DRAWING NO.
WF-S0101

Winnipeg
THE CITY OF WINNIPEG
WATER AND WASTE DEPARTMENT
ENGINEERING DIVISION

WATER TREATMENT PLANT
FILTRATION
FOUNDATIONS AND CONCRETE STRUCTURES

STRUCTURAL
FILTRATION AREA 1
LOWER LEVEL PLAN

CITY FILE NUMBER
SHEET OF
CITY DRAWING NUMBER
1-0601F-A-S0101-001-00D

Last Save: 2006-02-02 4:55 PM

C:\DOCUMENTS AND SETTINGS\SEVERITT\MY DOCUMENTS\NDMPROJ\321352 - WINNIPEGWTP\DN_WF-S0101_CH2M.DWG