SHEET: COW-A1 (05/2005)

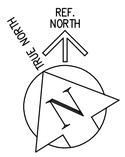

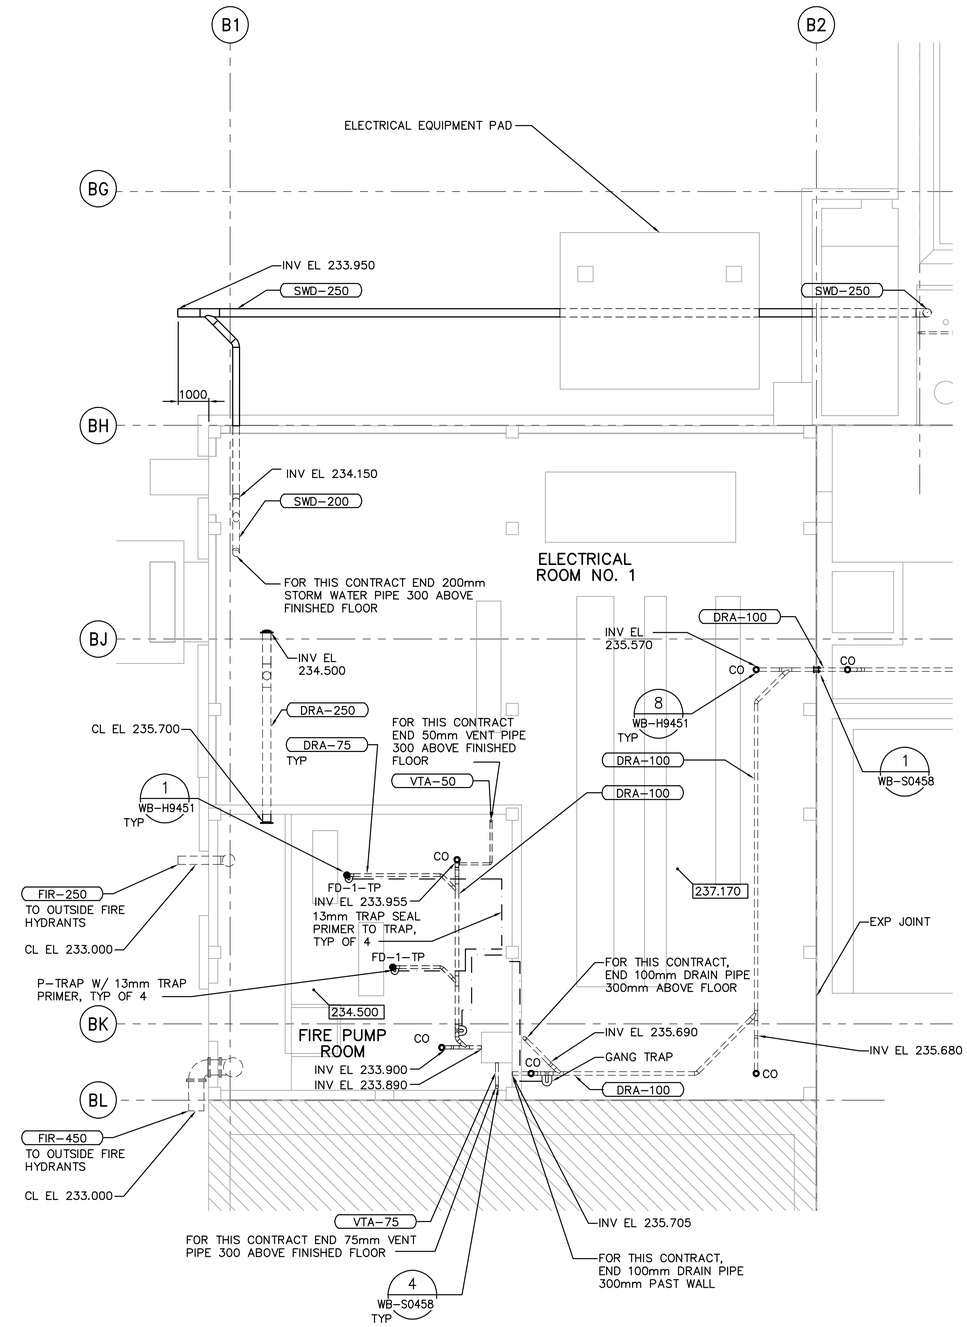

FIRST FLOOR PLAN
1:100

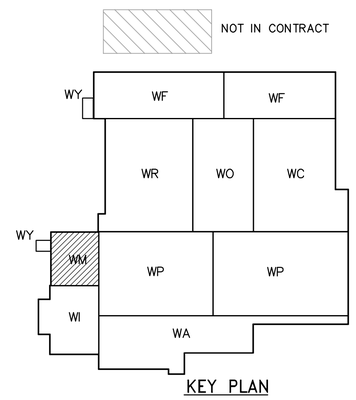

KEY PLAN

SCALE 1:100 METRES 0 2 4 6 8 10
SCALE 1:1 MILLIMETRES 0 20 40 60 80 100

APEGM
Certificate of Authorization
CH2M HILL Canada Ltd.
No. 1441 Expiry: April 30, 2006

B.M.
ELEV.

NO.	REVISIONS	DATE	BY
00	ISSUED FOR TENDER	2006/02/03	SW

CH2MHILL
Fredericksen Cooper ARCHITECTS
EarthTech A Tyco International Ltd. Company

DESIGNED BY	JZ/SW	CHECKED BY	DL
DRAWN BY	JMcP	APPROVED BY	DJT
SCALE:	1:100	RELEASED FOR CONSTRUCTION BY:	R. SOROKOWSKI
DATE	2005/10/18	DATE	2006/02/08

ENGINEER'S SEAL
ORIGINAL SIGNED BY
D.K. CUDDINGTON
2006/02/06

CONSULTANT DRAWING NO.
WM-H9112

Winnipeg
THE CITY OF WINNIPEG
WATER AND WASTE DEPARTMENT
ENGINEERING DIVISION

WATER TREATMENT PLANT
GENERAL PLANT SEVICES/MISCELLANEOUS
FOUNDATIONS AND CONCRETE STRUCTURES

PLUMBING
PIPE EMBEDS
FIRE PUMP AND ELECTRICAL ROOM FIRST FLOOR PLAN

CITY FILE NUMBER
SHEET OF
CITY DRAWING NUMBER
1-0601M-A-H9112-001-00D

Last Save: 2006-02-02 12:50 PM

C:\DOCUMENTS AND SETTINGS\SEVERITT\MY DOCUMENTS\NDMPROJ\321352 - WINNIPEGWTP\DN_WM-H9112_CH2M.DWG