SHEET: COW-A1 (05/2005)

REF. NORTH / TRUE NORTH

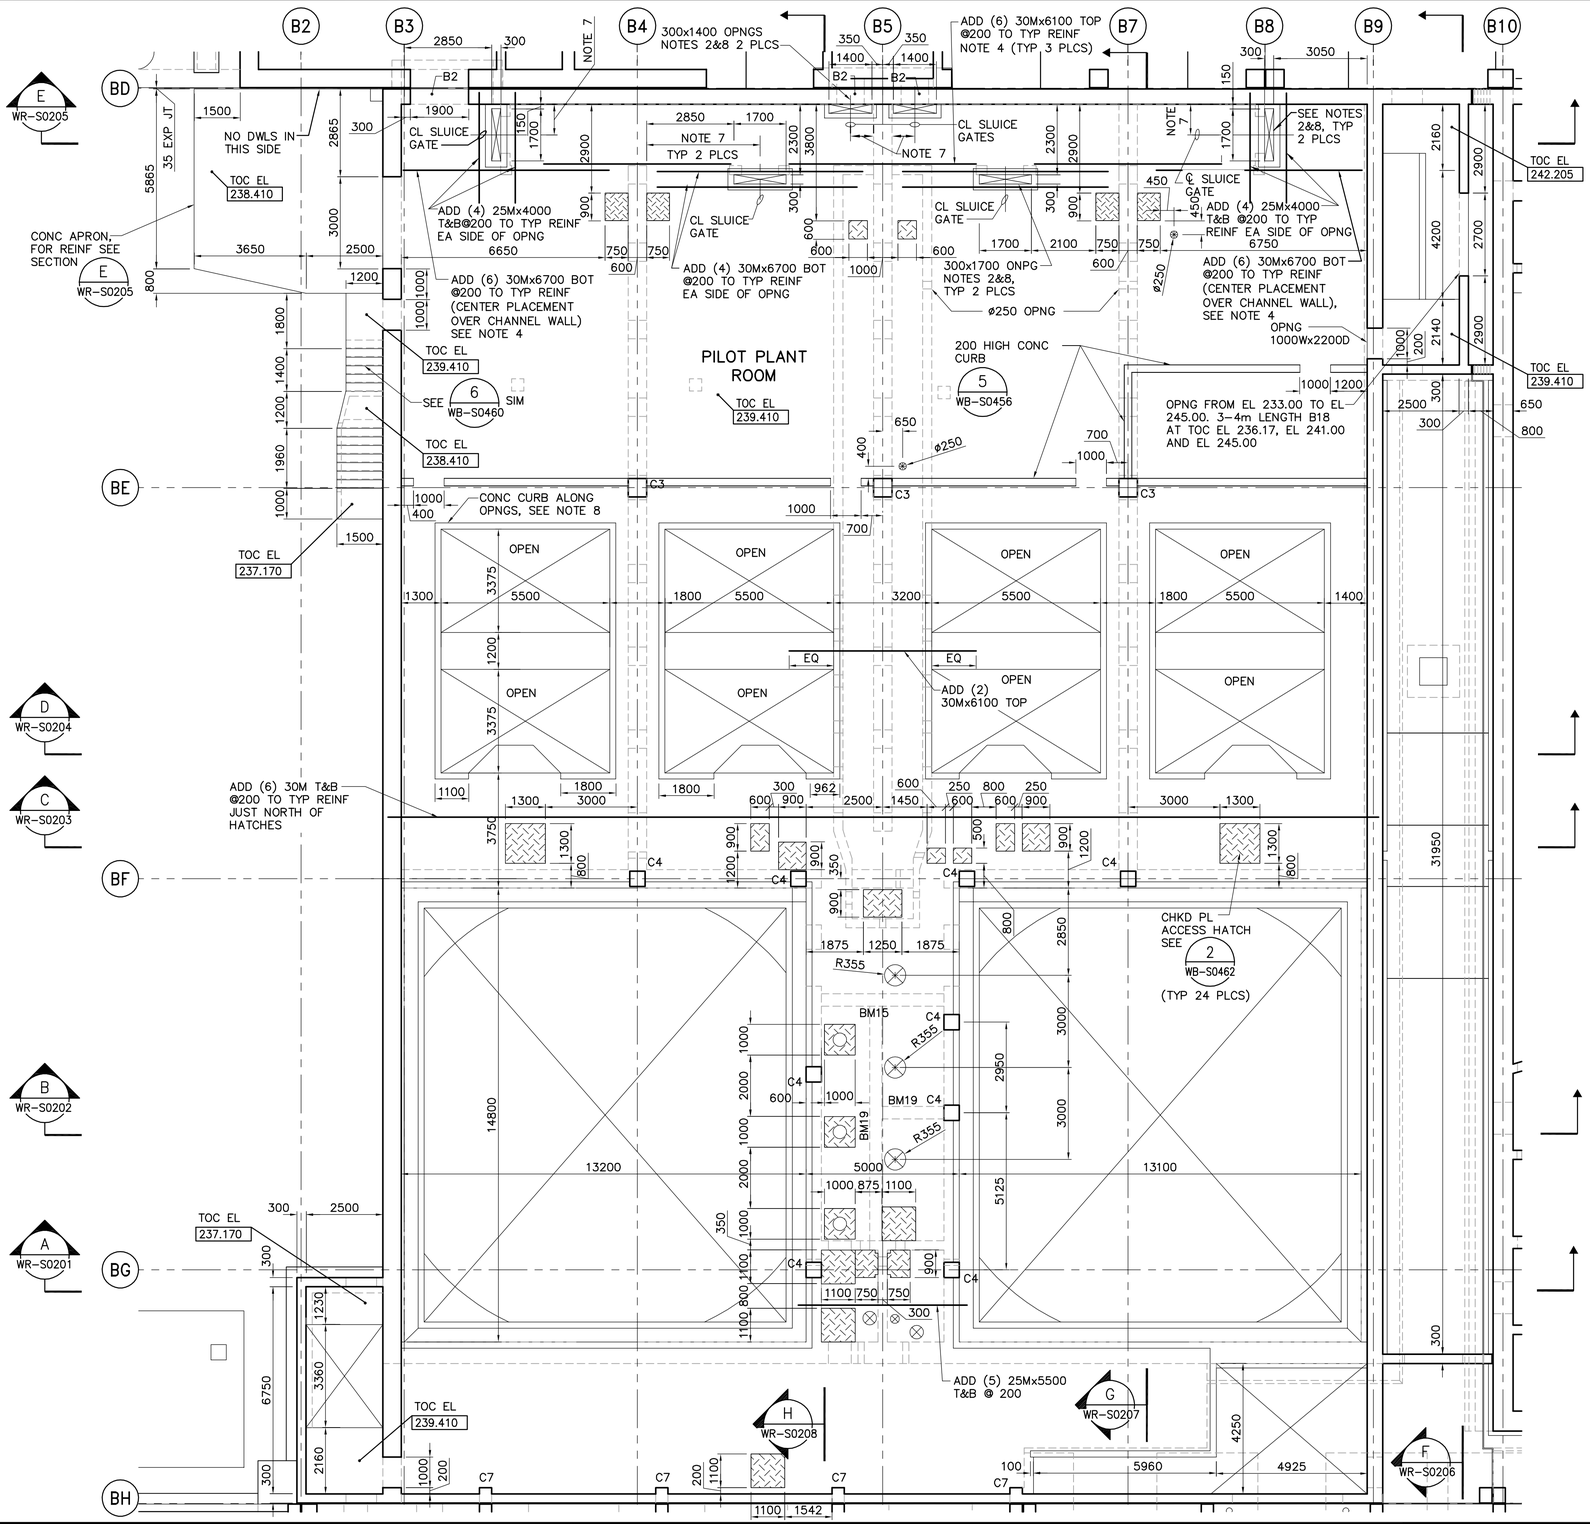

SECOND FLOOR PLAN
1:100

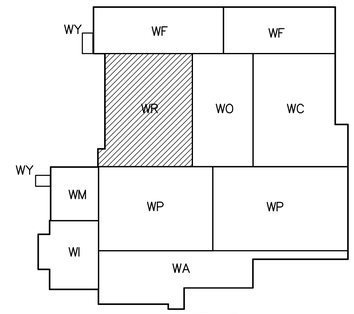

KEY PLAN

SCALE 1:100 METRES 0 2 4 6 8 10
SCALE 1:1 MILLIMETRES 0 20 40 60 80 100

APEGM
Certificate of Authorization
CH2M HILL Canada Ltd.
No. 1441 Expiry: April 30, 2006

NO.	REVISIONS	DATE	BY
00	ISSUED FOR TENDER	2006/02/03	MH

B.M. ELEV.

CH2MHILL / Fredericksen Cooper ARCHITECTS / EarthTech A Tyco International Ltd. Company

DESIGNED BY	MFC/MH	CHECKED BY	AP
DRAWN BY	DOC	APPROVED BY	DJT
SCALE:	1:100	RELEASED FOR CONSTRUCTION BY:	R. SOROKOWSKI
DATE	05/09/02	DATE	2006/02/08

ENGINEER'S SEAL
ORIGINAL SIGNED BY
D. KRUGER
2006/02/06

CONSULTANT DRAWING NO.
WR-S0121

Winnipeg

THE CITY OF WINNIPEG
WATER AND WASTE DEPARTMENT
ENGINEERING DIVISION

WATER TREATMENT PLANT
RESIDUALS HANDLING
FOUNDATIONS AND CONCRETE STRUCTURES

STRUCTURAL
RESIDUALS HANDLING AREA
SECOND FLOOR PLAN

CITY FILE NUMBER
SHEET OF
CITY DRAWING NUMBER
1-060TR-A-S0121-001-00D

Last Save: 2006-02-02 6:37 PM

C:\DOCUMENTS AND SETTINGS\SEVERITT\MY DOCUMENTS\NDMPROJ\321352 - WINNIPEGWTP\DN_WR-S0121_CH2M.DWG