SHEET: COW-A1 (05/2005)

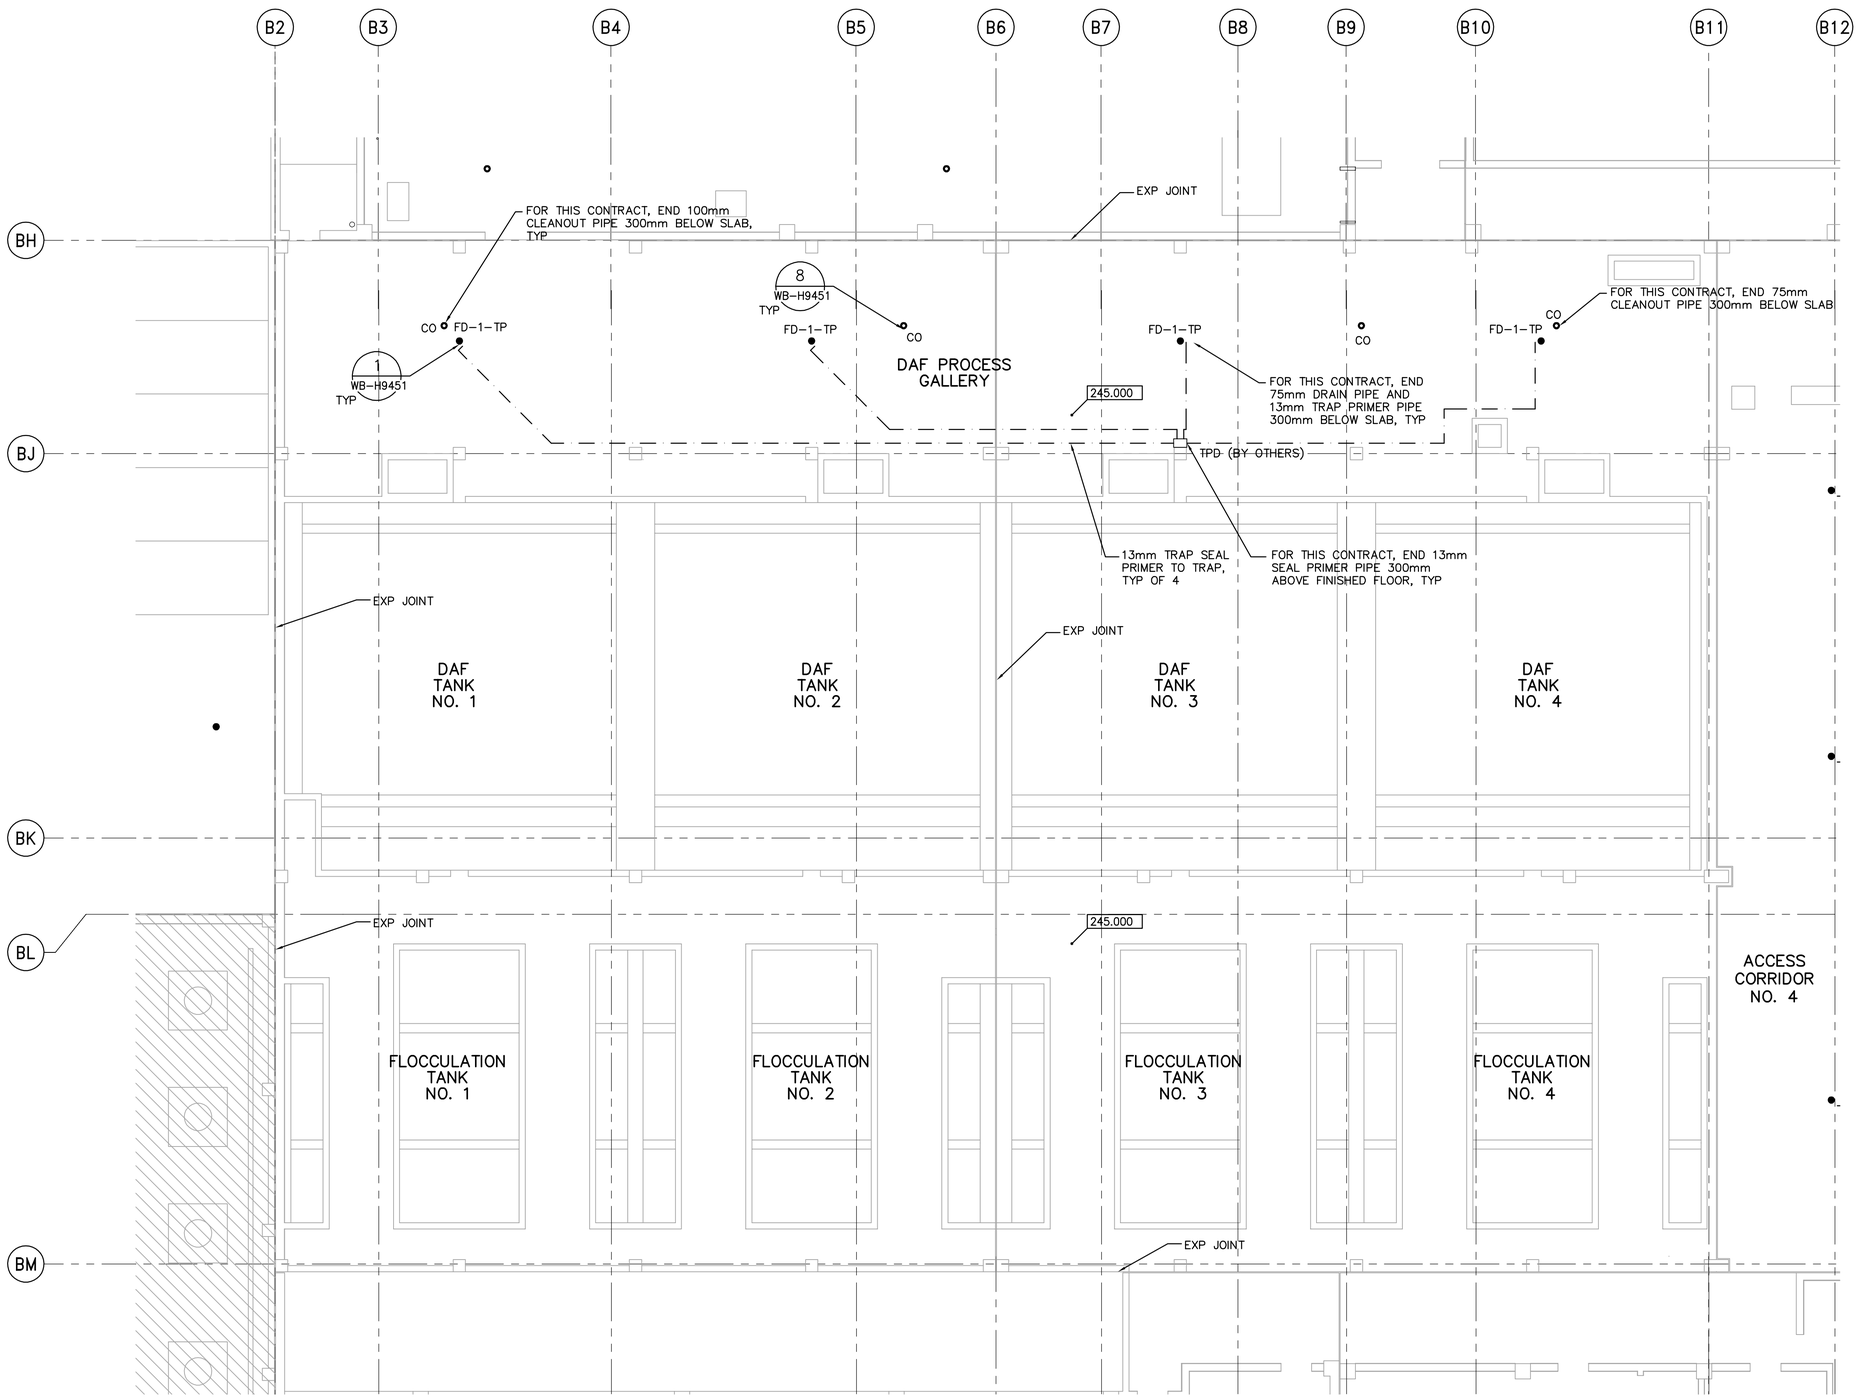

THIRD FLOOR PLAN

1:100

SCALE 1:100
SCALE 1:1

METRES 0 2 4 6 8 10
MILLIMETRES 0 20 40 60 80 100

Certificate of Authorization
CH2M HILL Canada Ltd.
No. 1441 Expiry: April 30, 2007

NO.	REVISIONS	DATE	BY
01	742-2005 ADDENDUM 3	06/05/05	SW
00	ISSUED FOR TENDER	2006/02/03	SW

B.M.
ELEV.

CH2MHILL
Fredericksen Cooper ARCHITECTS
EarthTech A Tyco International Ltd. Company

DESIGNED BY	JZ/SW	CHECKED BY	DL
DRAWN BY	JMcP	APPROVED BY	DJT
SCALE:	1:100	RELEASED FOR CONSTRUCTION BY:	R. SOROKOWSKI
DATE	2005/07/15	DATE	2006/02/08

ENGINEER'S SEAL
ORIGINAL SIGNED BY
D.K. CUDDINGTON
2006/02/06

CONSULTANT DRAWING NO.
WP-H9133

Winnipeg

THE CITY OF WINNIPEG
WATER AND WASTE DEPARTMENT
ENGINEERING DIVISION

WATER TREATMENT PLANT
FLOCCULATION AND DAF
MECHANICAL AND ELECTRICAL

PLUMBING
PIPE EMBEDS
FLOC/DAF AREA 1 THIRD FLOOR PLAN

CITY FILE NUMBER
SHEET OF
CITY DRAWING NUMBER
1-0601P-A-H9133-001-01D

Last Save: 2006-05-04 12:07 PM

C:\DOCUMENTS AND SETTINGS\SEVERITT\MY DOCUMENTS\NDMPROJ\321352 - WINNIPEGWTP\DN_WP-H9133_CH2M.DWG