KU-12-66I

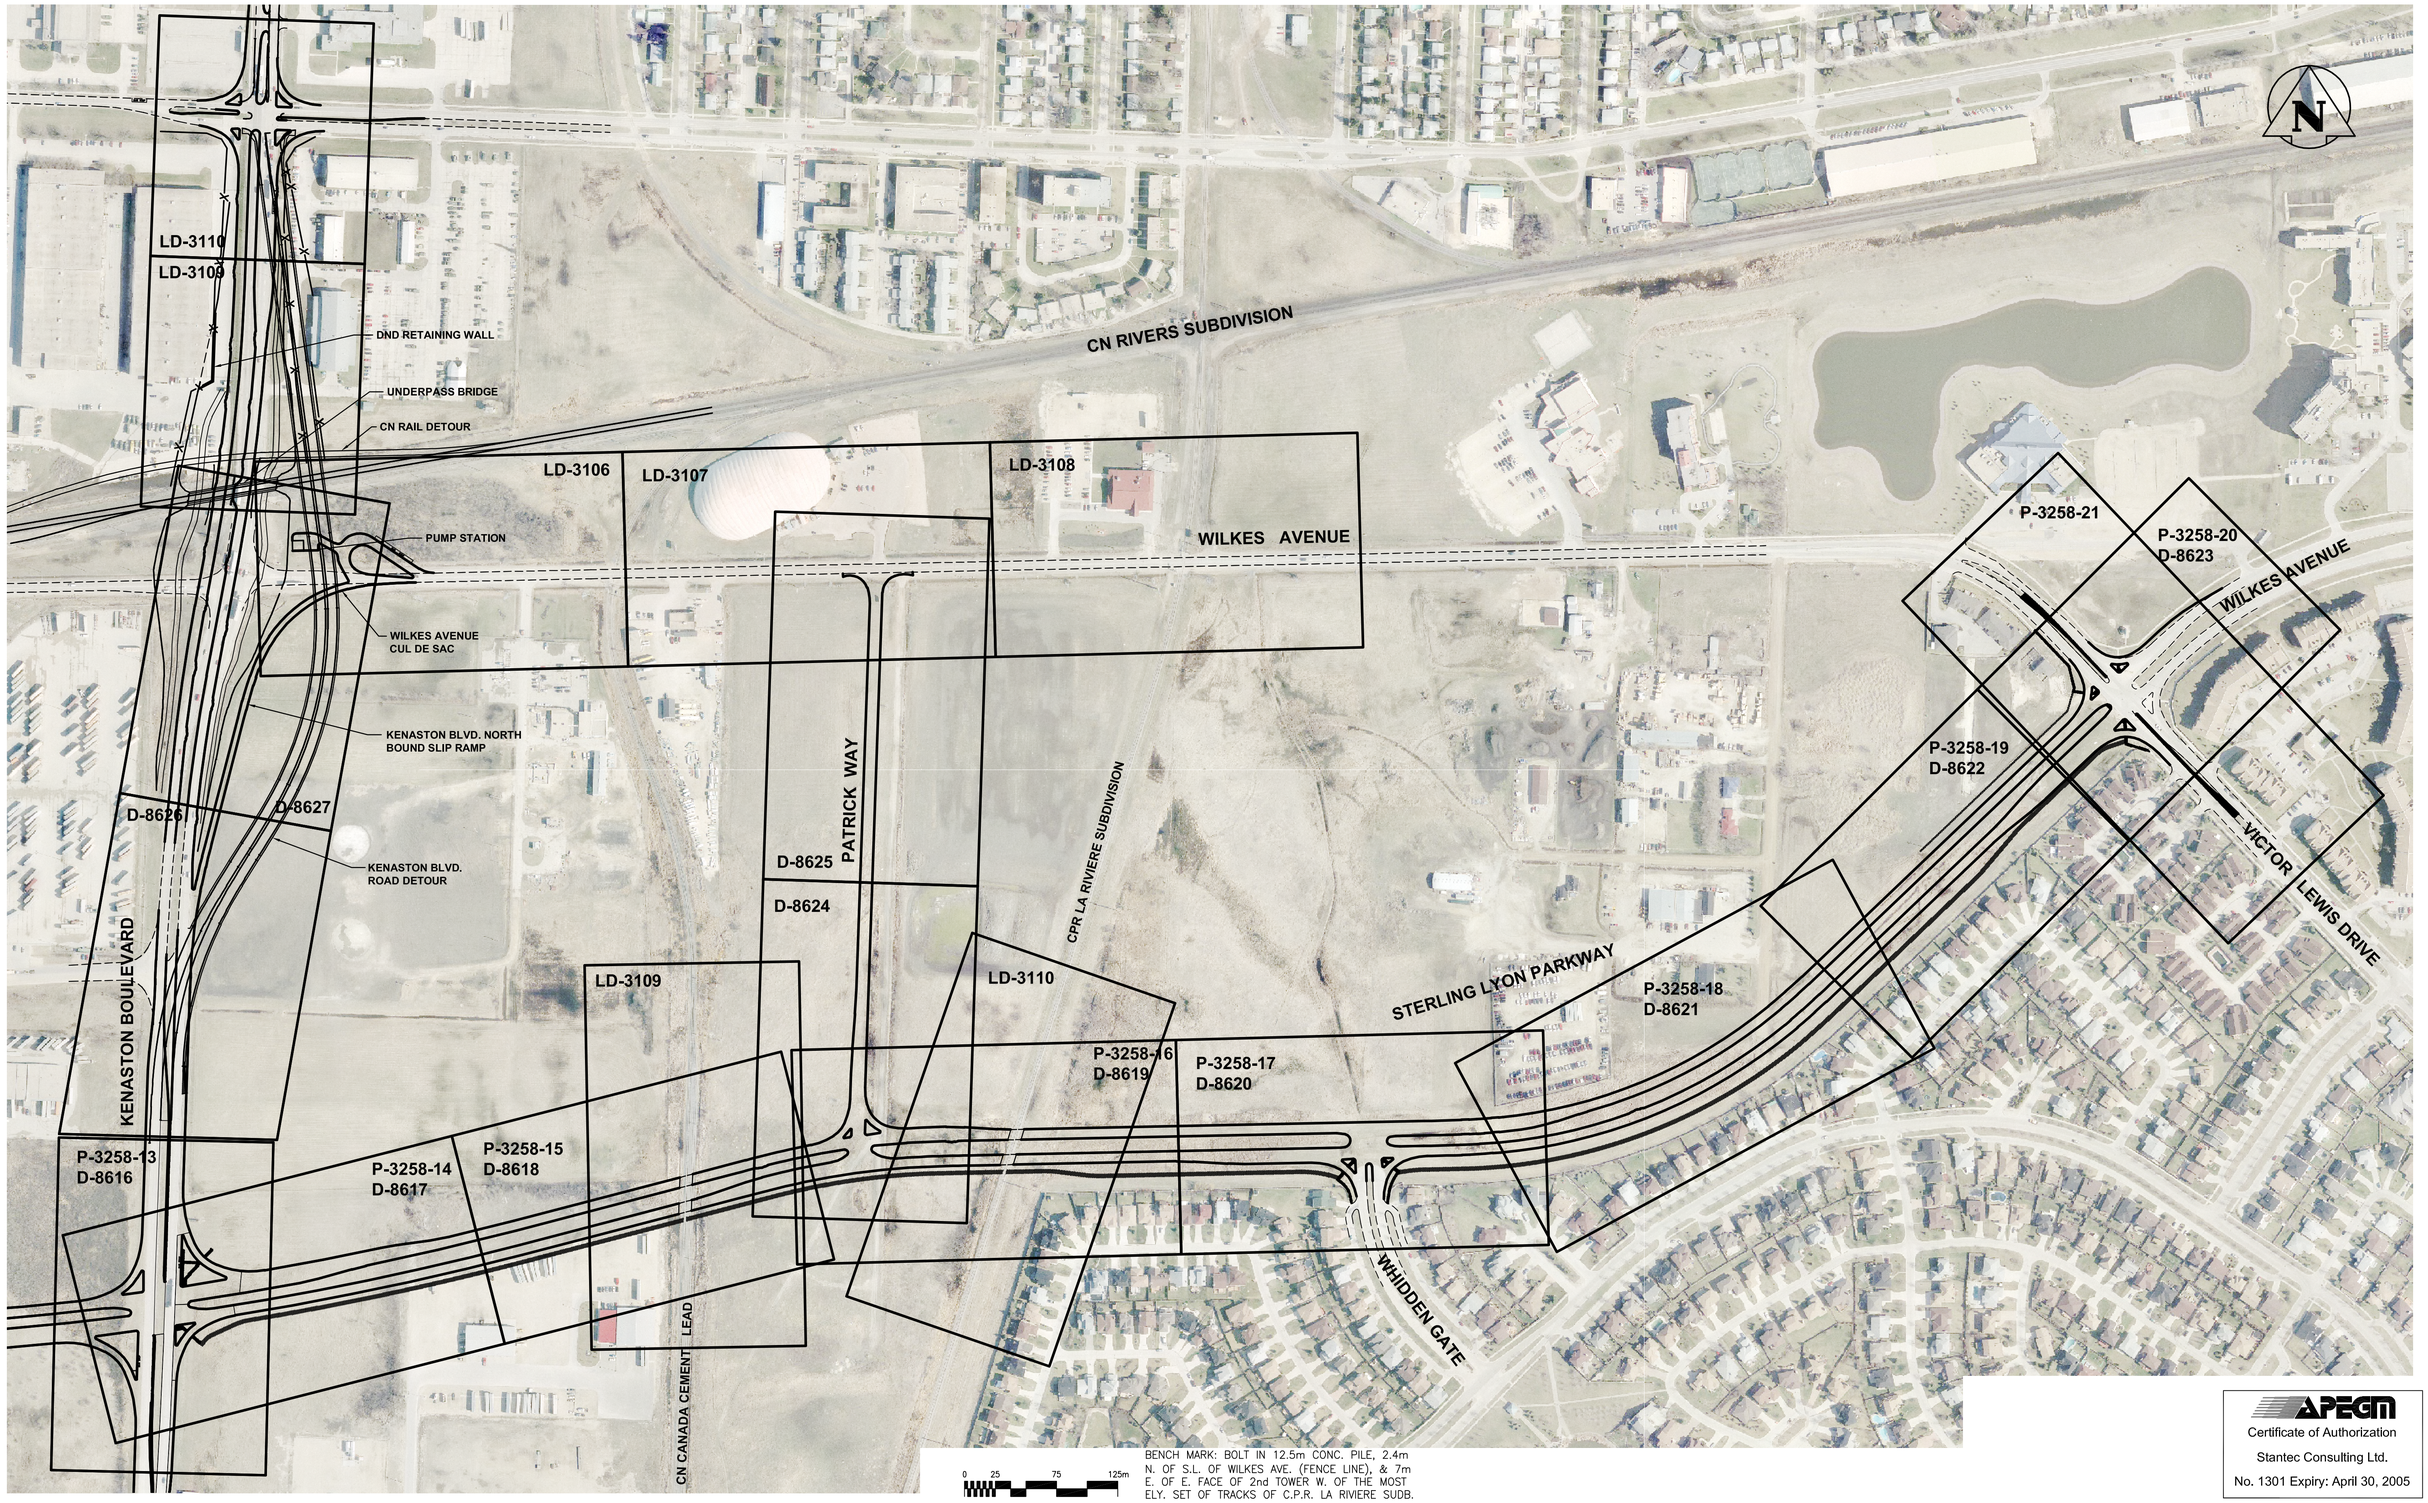

0 25 75 125m

BENCH MARK: BOLT IN 12.5m CONC. PILE, 2.4m N. OF S.L. OF WILKES AVE. (FENCE LINE), & 7m E. OF E. FACE OF 2nd TOWER W. OF THE MOST ELY. SET OF TRACKS OF C.P.R. LA RIVIERE SUDB.

APEGM
Certificate of Authorization
Stantec Consulting Ltd.
No. 1301 Expiry: April 30, 2005

LOCATION APPROVED
UNDERGROUND STRUCTURES

SUPV. U/G STRUCTURES COMMITTEE — DATE

NOTE:
LOCATION OF UNDERGROUND STRUCTURES AS SHOWN ARE BASED ON THE BEST INFORMATION AVAILABLE BUT NO GUARANTEE IS GIVEN THAT ALL EXISTING UTILITIES ARE SHOWN OR THAT THE GIVEN LOCATIONS ARE EXACT. CONFIRMATION OF EXISTENCE AND EXACT LOCATION OF ALL SERVICES MUST BE OBTAINED FROM THE INDIVIDUAL UTILITIES BEFORE PROCEEDING WITH CONSTRUCTION.

B.M. 66-001
ELEV. 233.425m

NO.	REVISIONS	DATE	BY
1	ISSUED FOR TENDER	05.03.29	GWM
0	ISSUED FOR CLIENT REVIEW	05.02.28	TAS

Stantec Consulting Ltd.
905 Waverley Street, Winnipeg, Manitoba
Tel 204-489-5900 Fax 204-453-9012

DESIGNED BY	TAS	CHECKED BY	AJR, TAS
DRAWN BY	JMB	APPROVED BY	GWM
HOR. SCALE: / VERTICAL:	AS SHOWN	AUTHORIZED BY: R. FINGAS, P. ENG. BRIDGE PROJECTS ENGINEER	DATE 05.03.24
DATE	05.01.06		

ENGINEER'S SEAL
ORIGINAL SEALED BY G.W. MOURANT P. ENG. 05.03.24

CONSULTANT DRAWING NO.
113703042-602

THE CITY OF WINNIPEG
PUBLIC WORKS DEPARTMENT
ENGINEERING DIVISION

KENASTON UNDERPASS
STERLING LYON PARKWAY (EAST)

PAVEMENT DRAWING KEY PLAN

SHEET 12 OF 60
CAD FILE DRAWING NUMBER cl-drw-key-pln dwg
CITY DRAWING NUMBER P-3258-12

V:\113703042 - Kenaston UP DESIGN\ACAD\DWG-SET\CONTRACT1\C1-DRW-KEY-PLN.dwg
2005-05-24 11:39AM By: tgall