A1 SIZE 23.4" x 33.1" (594mm x 841mm)

PLOT: 05/04/08 2:23:36 PM

UMA FILE NAME: 4231-040-03_01-CTI037_RX.dwg Saved By: ddoszpod

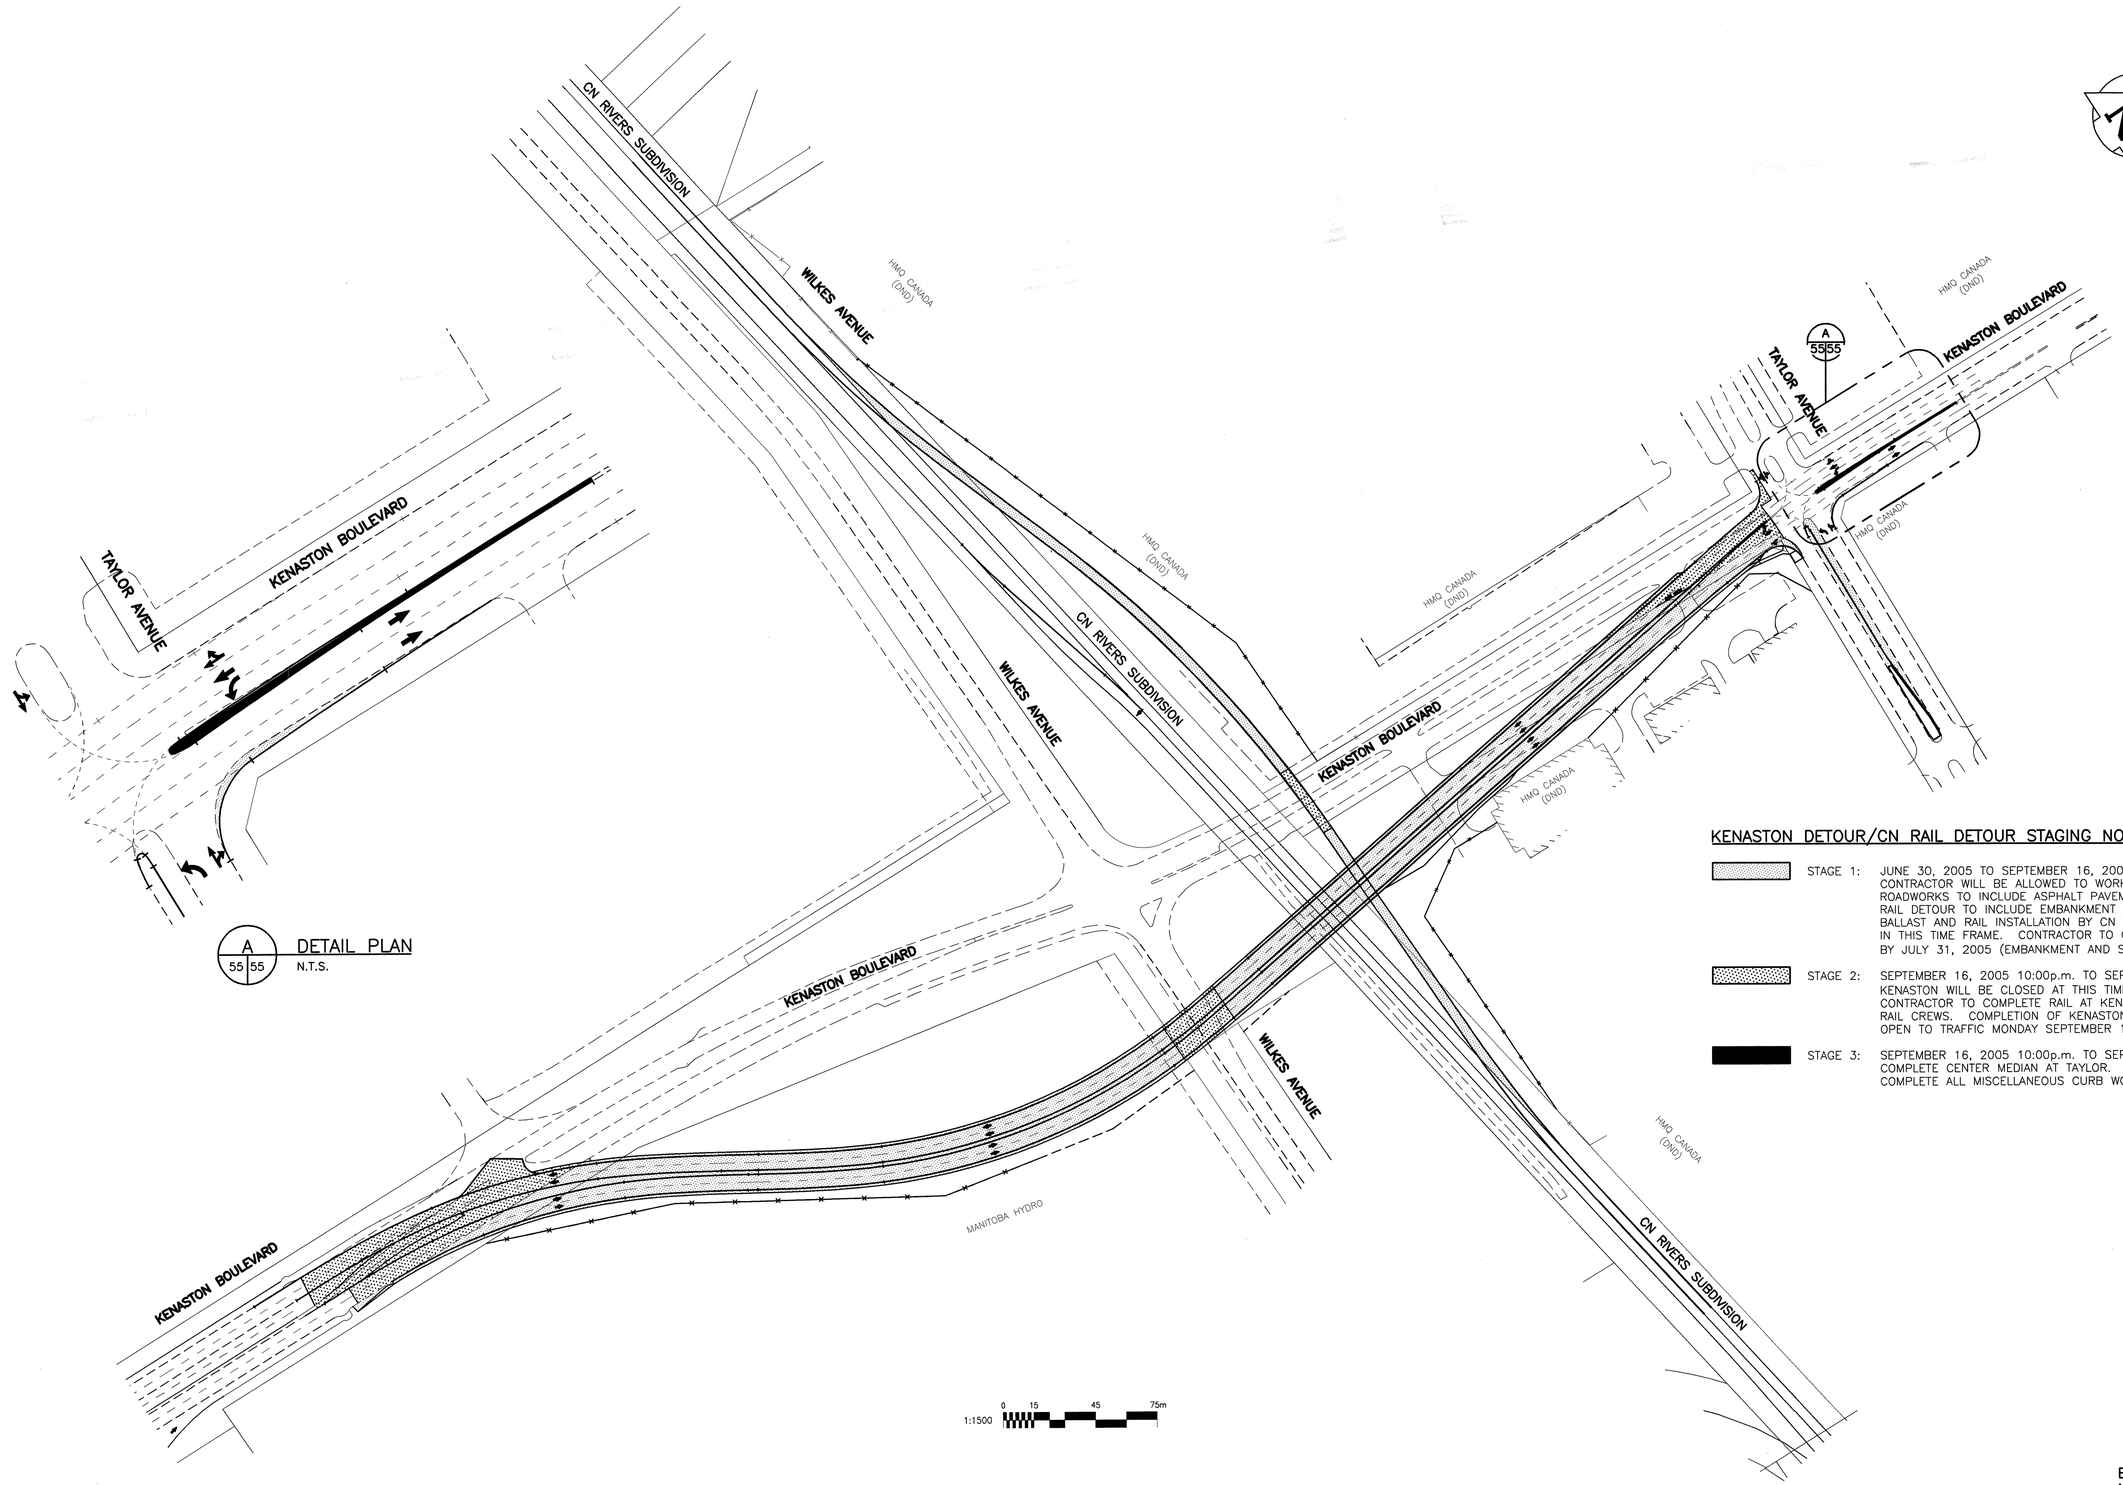

A 55|55 DETAIL PLAN
N.T.S.

KENASTON DETOUR/CN RAIL DETOUR STAGING NOTES:

STAGE 1: JUNE 30, 2005 TO SEPTEMBER 16, 2005
CONTRACTOR WILL BE ALLOWED TO WORK IN THE AREAS SHOWN.
ROADWORKS TO INCLUDE ASPHALT PAVEMENT AND TRAFFIC BARRIER INSTALLATION.
RAIL DETOUR TO INCLUDE EMBANKMENT AND SUBBALLAST.
BALLAST AND RAIL INSTALLATION BY CN FORCES ALSO TO BE COMPLETED IN THIS TIME FRAME. CONTRACTOR TO COMPLETE RAIL DETOUR BY JULY 31, 2005 (EMBANKMENT AND SUBBALLAST).

STAGE 2: SEPTEMBER 16, 2005 10:00p.m. TO SEPTEMBER 19, 2005 6:00a.m.
KENASTON WILL BE CLOSED AT THIS TIME (TAYLOR TO SLP).
CONTRACTOR TO COMPLETE RAIL AT KENASTON INFILL FIRST TO ACCOMODATE RAIL CREWS. COMPLETION OF KENASTON TIE-INS AT TAYLOR AND SLP.
OPEN TO TRAFFIC MONDAY SEPTEMBER 19, 5:00 a.m.

STAGE 3: SEPTEMBER 16, 2005 10:00p.m. TO SEPTEMBER 23, 2005 10:00p.m.
COMPLETE CENTER MEDIAN AT TAYLOR.
COMPLETE ALL MISCELLANEOUS CURB WORK AND BACKFILL.

BID OPPORTUNITY
No. 84-2005

APEGM
Certificate of Authorization
UMA Engineering Ltd.
No. 256 Expiry: April 30, 2005

METRIC

WHOLE NUMBERS INDICATE MILLIMETRES
DECIMALIZED NUMBERS INDICATE METRES

WARNING

IF POWER EQUIPMENT OR EXPLOSIVES ARE TO BE USED FOR EXCAVATION ON THIS PROJECT THE CONTRACTOR MUST:

1) NOTIFY THE GAS COMPANY OF THE PROPOSED LOCATION OF EXCAVATION.

2) TAKE PRECAUTION TO AVOID DAMAGE TO GAS COMPANY INSTALLATIONS.

SEE PROVINCIAL REGULATION 140/92 FOR DETAILS

LOCATION APPROVED
UNDERGROUND STRUCTURES

SUPV. U/G STRUCTURES COMMITTEE — DATE

NOTE:
LOCATION OF UNDERGROUND STRUCTURES AS SHOWN ARE BASED ON THE BEST INFORMATION AVAILABLE BUT NO GUARANTEE IS GIVEN THAT ALL EXISTING UTILITIES ARE SHOWN OR THAT THE GIVEN LOCATIONS ARE EXACT. CONFIRMATION OF EXISTENCE AND EXACT LOCATION OF ALL SERVICES MUST BE OBTAINED FROM THE INDIVIDUAL UTILITIES BEFORE PROCEEDING WITH CONSTRUCTION.

B.M. –
ELEV. –

NO.	REVISIONS	DATE	BY
0	ISSUED FOR CONSTRUCTION	05/04/19	DL
A	ISSUED FOR CLIENT REVIEW	05/02/28	DL

uma
An AECOM Company
2005 UMA ENGINEERING LTD. ALL RIGHTS RESERVED.

DESIGNED BY	RPB	CHECKED BY	JGK
DRAWN BY	DID,DL	APPROVED BY	
HOR. SCALE:	AS SHOWN	AUTHORIZED BY:	DATE
VERTICAL:	N/A	R. FINGAS P.ENG. BRIDGE PROJECTS ENGINEER	05-04-18
DATE	05/04/19		

ENGINEER'S SEAL
PROVINCE OF MANITOBA
April 19/05
R. P. BRUCE
REGISTERED PROFESSIONAL ENGINEER

CONSULTANT DRAWING NO.
4231-040-03-55

Winnipeg
THE CITY OF WINNIPEG
PUBLIC WORKS DEPARTMENT
ENGINEERING DIVISION

KENASTON UNDERPASS PROJECT
KENASTON BOULEVARD ROAD DETOUR

STAGING
KENASTON BOULEVARD ROAD DETOUR

SHEET 55 OF 61

CAD FILE DRAWING NUMBER
01-CTI037_RX

CITY DRAWING NUMBER
P-3258-115