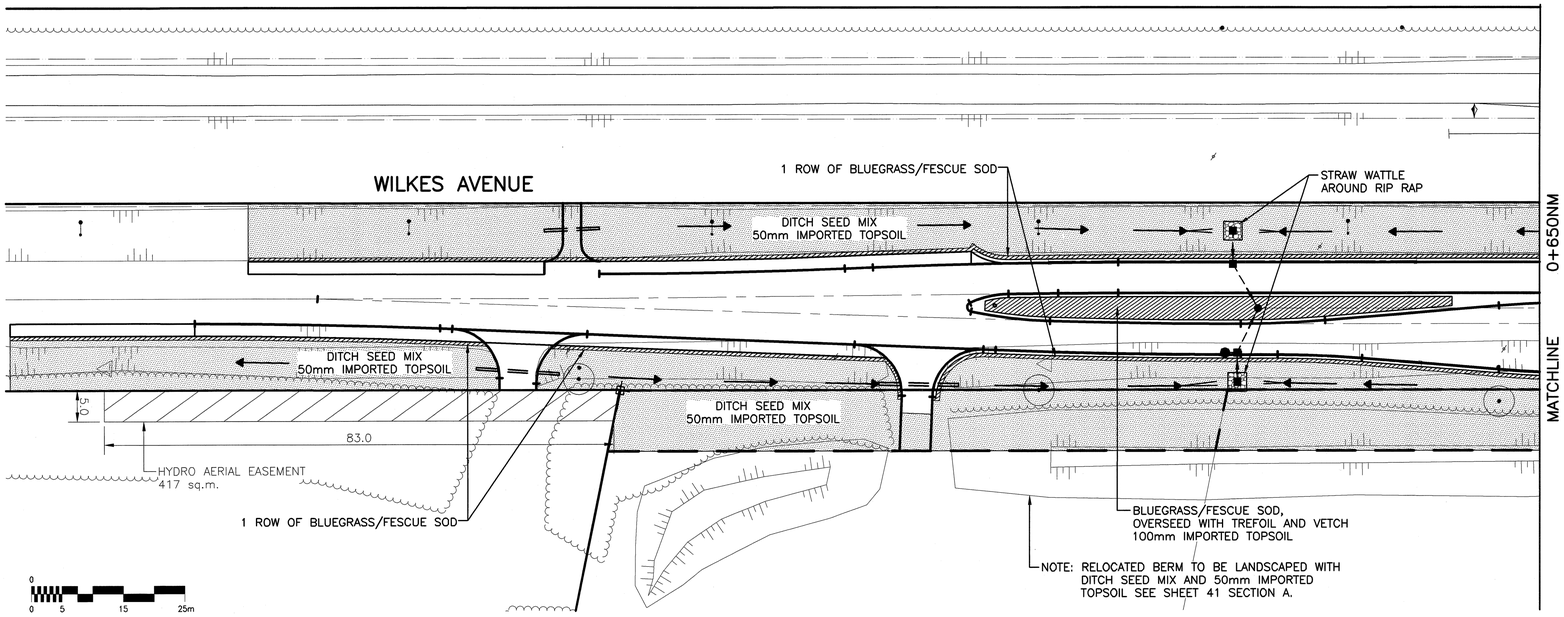

PLANT LIST (SHEET 56)

No.	COMMON NAME	BOTANICAL NAME	SIZE/HEIGHT	NOTES
DECIDUOUS TREES, LARGE				
1	American Basswood	Tilia americana	65mm cal.	B&B/Machine

SPECIFICATION: All plant material to be supplied and installed in accordance with the latest edition of Landscape Canada's Metric Guide Specifications for Nursery Stock.

NOTE: SEE PLANTING DETAILS, SHEET #P-3258-118

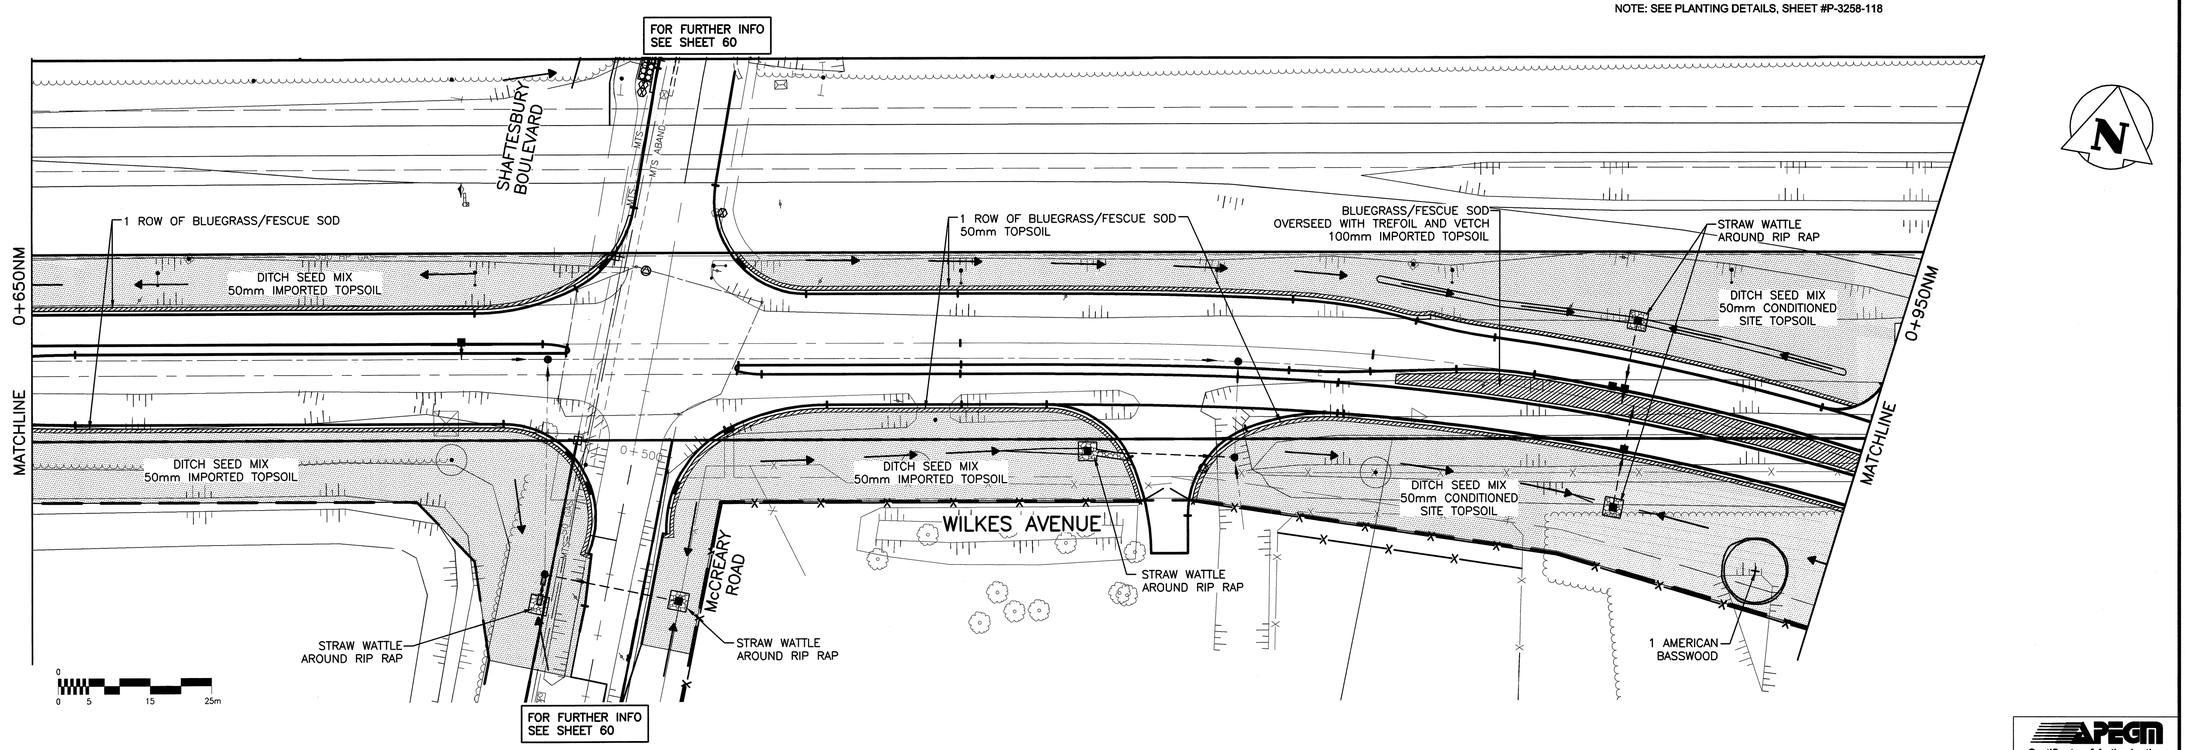

METRIC

WHOLE NUMBERS INDICATE MILLIMETRES
DECIMALIZED NUMBERS INDICATE METRES

WARNING

IF POWER EQUIPMENT OR EXPLOSIVES ARE TO BE USED FOR EXCAVATION ON THIS PROJECT THE CONTRACTOR MUST:

1) NOTIFY THE GAS COMPANY OF THE PROPOSED LOCATION OF EXCAVATION.

2) TAKE PRECAUTION TO AVOID DAMAGE TO GAS COMPANY INSTALLATIONS.

SEE PROVINCIAL REGULATION 140/92 FOR DETAILS

BID OPPORTUNITY No. 84–2005

APEGM Certificate of Authorization UMA Engineering Ltd. No. 256 Expiry: April 30, 2005

EXISTING	LEGEND – PLAN	NEW	EXISTING	LEGEND – PLAN	NEW	EXISTING	LEGEND – PLAN	NEW
	GAS			MANHOLE			CONCRETE PAVEMENT	
	MTS			CATCH BASIN/CATCH PIT			CONC. SIDEWALK/MEDIAN	
	HYDRO			C & G INLET WITH BOX			ASPHALT PAVEMENT	
	CATV			TREE			ASPHALT APPROACH	
	TRAFFIC SIGNALS			TH10 TEST HOLE			ASPHALT SHOULDER	
	LAND DRAINAGE SEWER			PROPERTY LINE			GRAVEL SHOULDER	
	SANITARY/COMBINED SEWER			SURVEY BAR			RAMP CURB	
	CATCHBASIN LEAD			GEODETIC MONUMENT			REMOVAL	
	WATERMAIN			FENCE			SIGN	
	SUBDRAIN			B.O.CURB/E.O.PAVEMENT			POLE	
	DITCH/SWALE		33.000	ELEVATION	33.000		RAIL SIGNALS/SIGNS	

LOCATION APPROVED
UNDERGROUND STRUCTURES

SUPV. U/G STRUCTURES COMMITTEE DATE

NOTE:
LOCATION OF UNDERGROUND STRUCTURES AS SHOWN ARE BASED ON THE BEST INFORMATION AVAILABLE BUT NO GUARANTEE IS GIVEN THAT ALL EXISTING UTILITIES ARE SHOWN OR THAT THE GIVEN LOCATIONS ARE EXACT. CONFIRMATION OF EXISTENCE AND EXACT LOCATION OF ALL SERVICES MUST BE OBTAINED FROM THE INDIVIDUAL UTILITIES BEFORE PROCEEDING WITH CONSTRUCTION.

B.M. GBM67-001
ELEV. 234.148

NO.	REVISIONS	DATE	BY
0	ISSUED FOR CONSTRUCTION	05/04/19	DL
A	ISSUED FOR CLIENT REVIEW	05/02/28	LJV

UMA An AECOM Company

2005 UMA ENGINEERING LTD. ALL RIGHTS RESERVED.

DESIGNED BY DH
CHECKED BY WRS
DRAWN BY DID,DL,LJV
APPROVED BY
HOR. SCALE: 1:500
VERTICAL:
AUTHORIZED BY: DATE 05-04-19
R. FINGAS P.ENG. BRIDGE PROJECTS ENGINEER
DATE 05/04/19

ENGINEER'S SEAL
the manitoba association of landscape architects
April 19/05
DONALD K. HESTER
member no. 32

CONSULTANT DRAWING NO. 4231-040-01-56

Winnipeg

THE CITY OF WINNIPEG
PUBLIC WORKS DEPARTMENT
ENGINEERING DIVISION

KENASTON UNDERPASS PROJECT
STERLING LYON PARKWAY WEST OF KENASTON BOULEVARD

LANDSCAPE PLAN
0+400 TO 0+950

SHEET 56 OF 61

CAD FILE DRAWING NUMBER 01-L-1001_RX

CITY DRAWING NUMBER P-3258-116

P:\4231\040-01\AutoCAD\CT\01 Working Drawings\4231-040-01_01-CT1006_RX.dwg
2004 December 07, 11:49 a.m.