A1 SIZE 23.4" x 33.1" (594mm x 841mm)

WESTBOUND

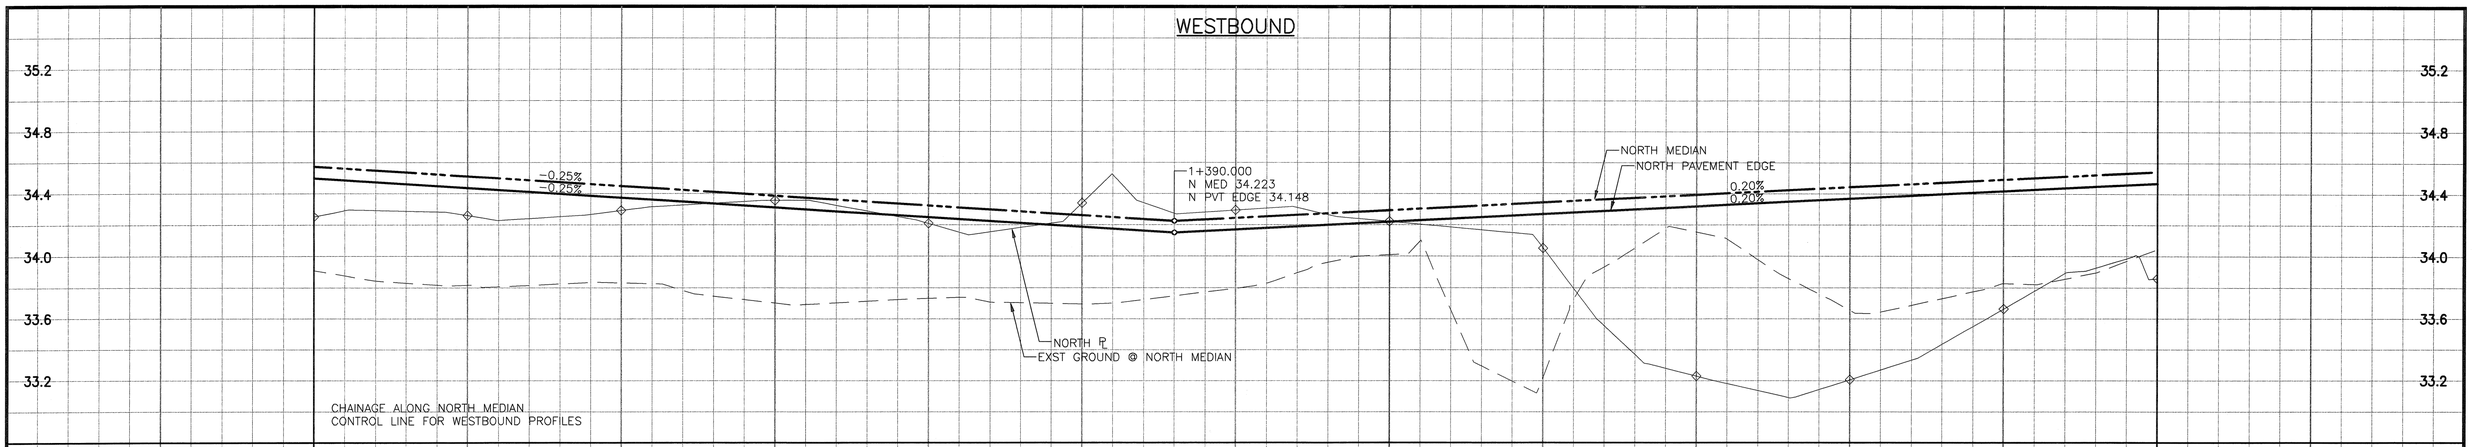

EASTBOUND

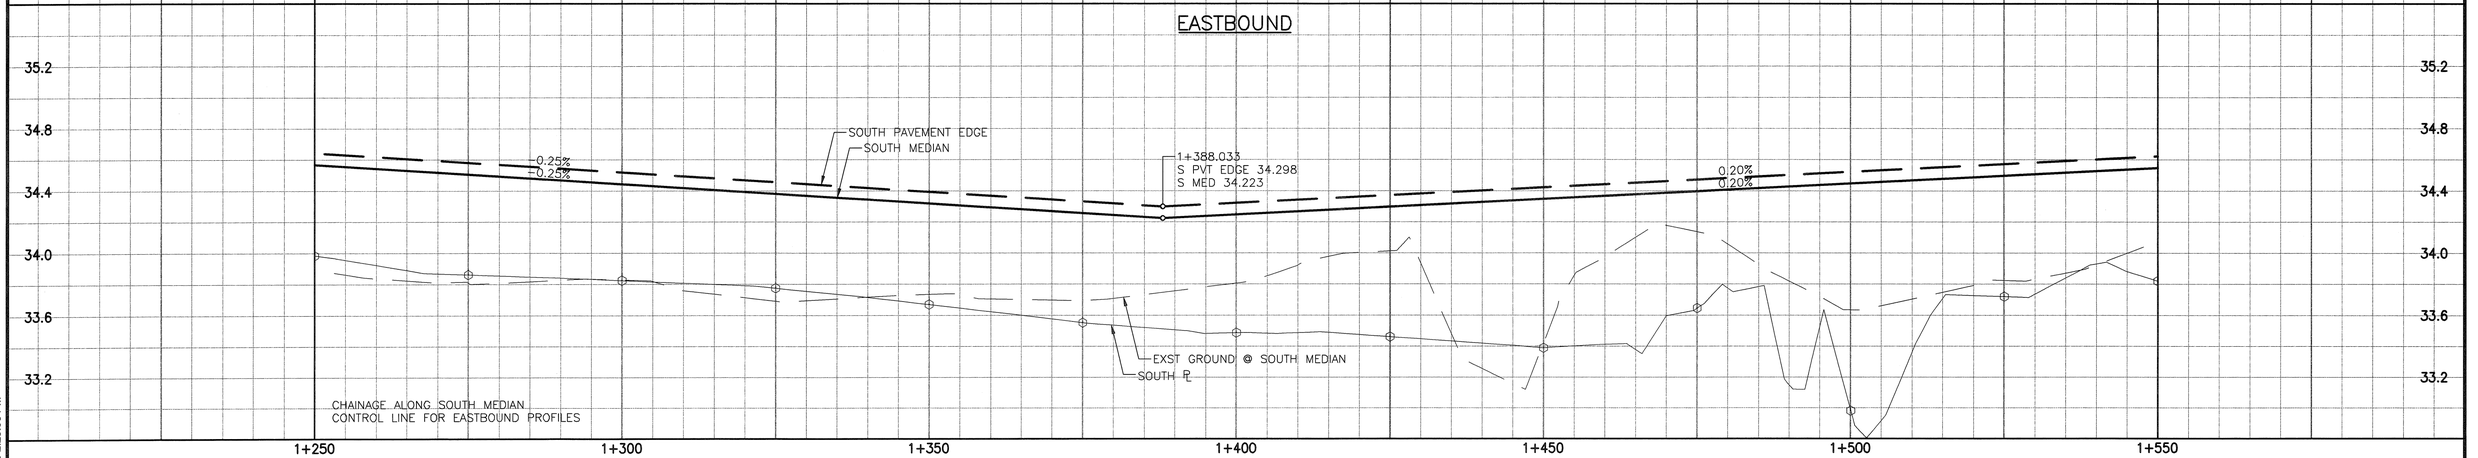

1+250 1+300 1+350 1+400 1+450 1+500 1+550

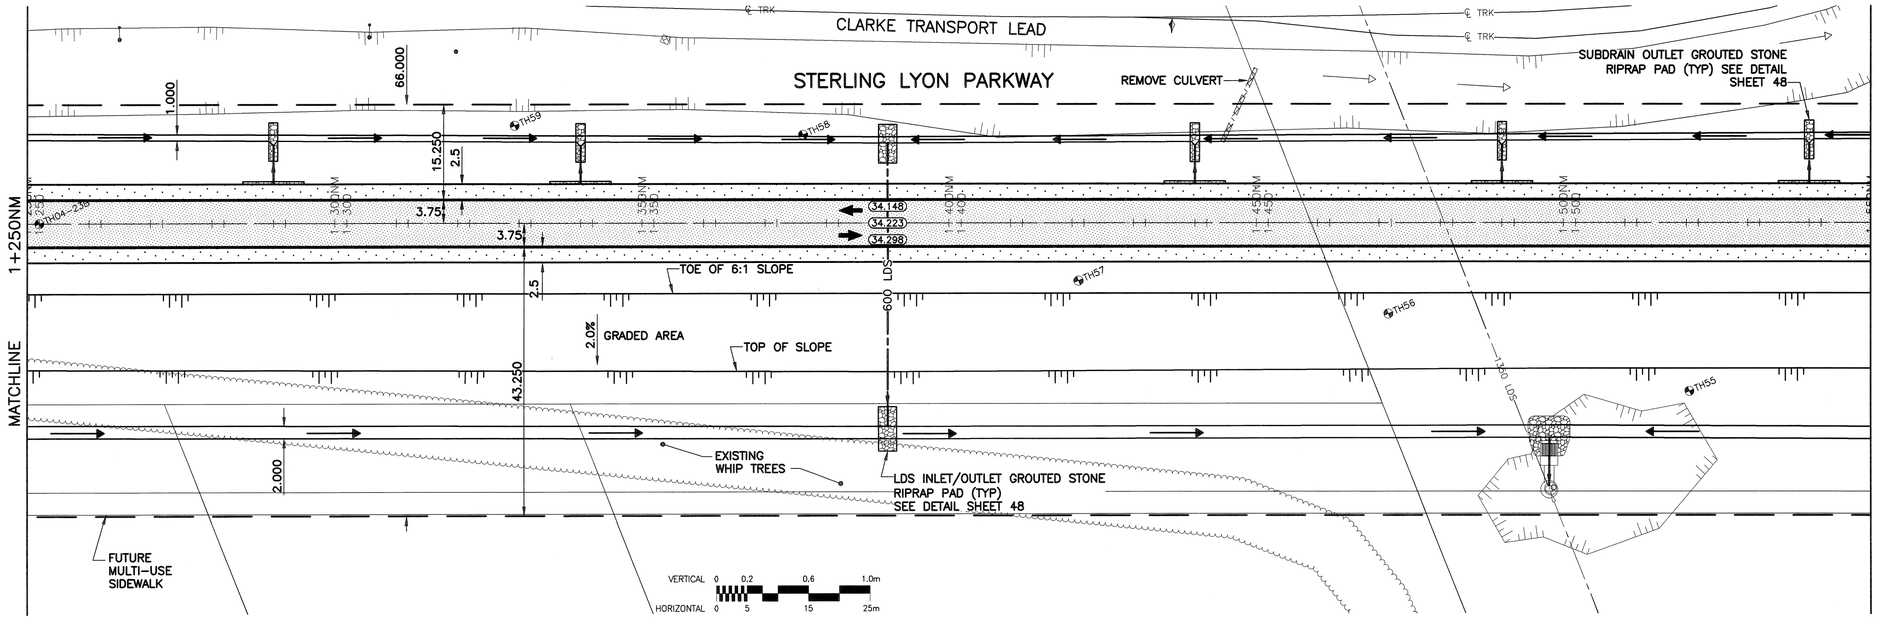

NOTES:
1. SEE SHEET 24 FOR LAND DRAINAGE SYSTEM INFORMATION.
2. CLEAR & GRUB EXISTING TREES/BUSH TO PROPOSED PROPERTY LINE.

METRIC

WHOLE NUMBERS INDICATE MILLIMETRES
DECIMALIZED NUMBERS INDICATE METRES

WARNING

IF POWER EQUIPMENT OR EXPLOSIVES ARE TO BE USED FOR EXCAVATION ON THIS PROJECT THE CONTRACTOR MUST:
1) NOTIFY THE GAS COMPANY OF THE PROPOSED LOCATION OF EXCAVATION.
2) TAKE PRECAUTION TO AVOID DAMAGE TO GAS COMPANY INSTALLATIONS.
SEE PROVINCIAL REGULATION 140/92 FOR DETAILS

EXISTING	LEGEND – PLAN	NEW
	GAS	
	MTS	
	HYDRO	
	CATV	
	TRAFFIC SIGNALS	
	LAND DRAINAGE SEWER	
	SANITARY/COMBINED SEWER	
	CATCHBASIN LEAD	
	WATERMAIN	
	SUBDRAIN	
	DITCH/SWALE	
EXISTING	LEGEND – PLAN	NEW
○	MANHOLE	●
□	CATCH BASIN/CATCH PIT	■
△	C & G INLET WITH BOX	▲
	TREE	
TH10	TEST HOLE	
	PROPERTY LINE	
	SURVEY BAR	
	GEODETIC MONUMENT	
	FENCE	
	B.O.CURB/E.O.PAVEMENT	
33.000 +	ELEVATION	33.000
EXISTING	LEGEND – PLAN	NEW
	CONCRETE PAVEMENT	
	CONC. SIDEWALK/MEDIAN	
	ASPHALT PAVEMENT	
	ASPHALT APPROACH	
	ASPHALT SHOULDER	
	GRAVEL SHOULDER	
	RAMP CURB	
	REMOVAL	
	SIGN	
⊗	POLE	●
⊗	RAIL SIGNALS/SIGNS	⊗
EXISTING	LEGEND – PLAN	NEW

LOCATION APPROVED
UNDERGROUND STRUCTURES

SUPV. U/G STRUCTURES COMMITTEE _____ DATE _____

NOTE:
LOCATION OF UNDERGROUND STRUCTURES AS SHOWN ARE BASED ON THE BEST INFORMATION AVAILABLE BUT NO GUARANTEE IS GIVEN THAT ALL EXISTING UTILITIES ARE SHOWN OR THAT THE GIVEN LOCATIONS ARE EXACT. CONFIRMATION OF EXISTENCE AND EXACT LOCATION OF ALL SERVICES MUST BE OBTAINED FROM THE INDIVIDUAL UTILITIES BEFORE PROCEEDING WITH CONSTRUCTION.

B.M. GBM67-001
ELEV. 234.148

NO.	REVISIONS	DATE	BY
0	ISSUED FOR CONSTRUCTION	05/04/19	DL
A	ISSUED FOR CLIENT REVIEW	05/02/28	DL

uma An AECOM Company
2005 UMA ENGINEERING LTD. ALL RIGHTS RESERVED.

DESIGNED BY	WRJ	CHECKED BY	RPB
DRAWN BY	DID,DL	APPROVED BY	RPB
HOR. SCALE:	1:500	AUTHORIZED BY:	DATE
VERTICAL:	1:20		
DATE	05/04/19	R. FINGAS P.ENG. BRIDGE PROJECTS ENGINEER	05-04-19

ENGINEER'S SEAL
PROVINCE OF MANITOBA
BRUCE W. BIGLOW
05-04-13
REGISTERED PROFESSIONAL ENGINEER

CONSULTANT DRAWING NO.
4231-040-01-11

BID OPPORTUNITY
No. 84–2005

APEGM
Certificate of Authorization
UMA Engineering Ltd.
No. 256 Expiry: April 30, 2005

Winnipeg
THE CITY OF WINNIPEG
PUBLIC WORKS DEPARTMENT
ENGINEERING DIVISION

KENASTON UNDERPASS PROJECT

STERLING LYON PARKWAY WEST OF KENASTON BOULEVARD

HORIZONTAL & VERTICAL ALIGNMENT
STA. 1+250 TO STA. 1+550

SHEET	OF
11	61
CAD FILE DRAWING NUMBER	
01-CTI009_RX	
CITY DRAWING NUMBER	
P-3258-71	

PLOT: 05/04/13 2:29:08 PM
UMA FILE NAME: 4231-040-01_01-CTI009_RX.dwg Saved By: ddoszpod