SHEET: COW-A1 (05/2005)

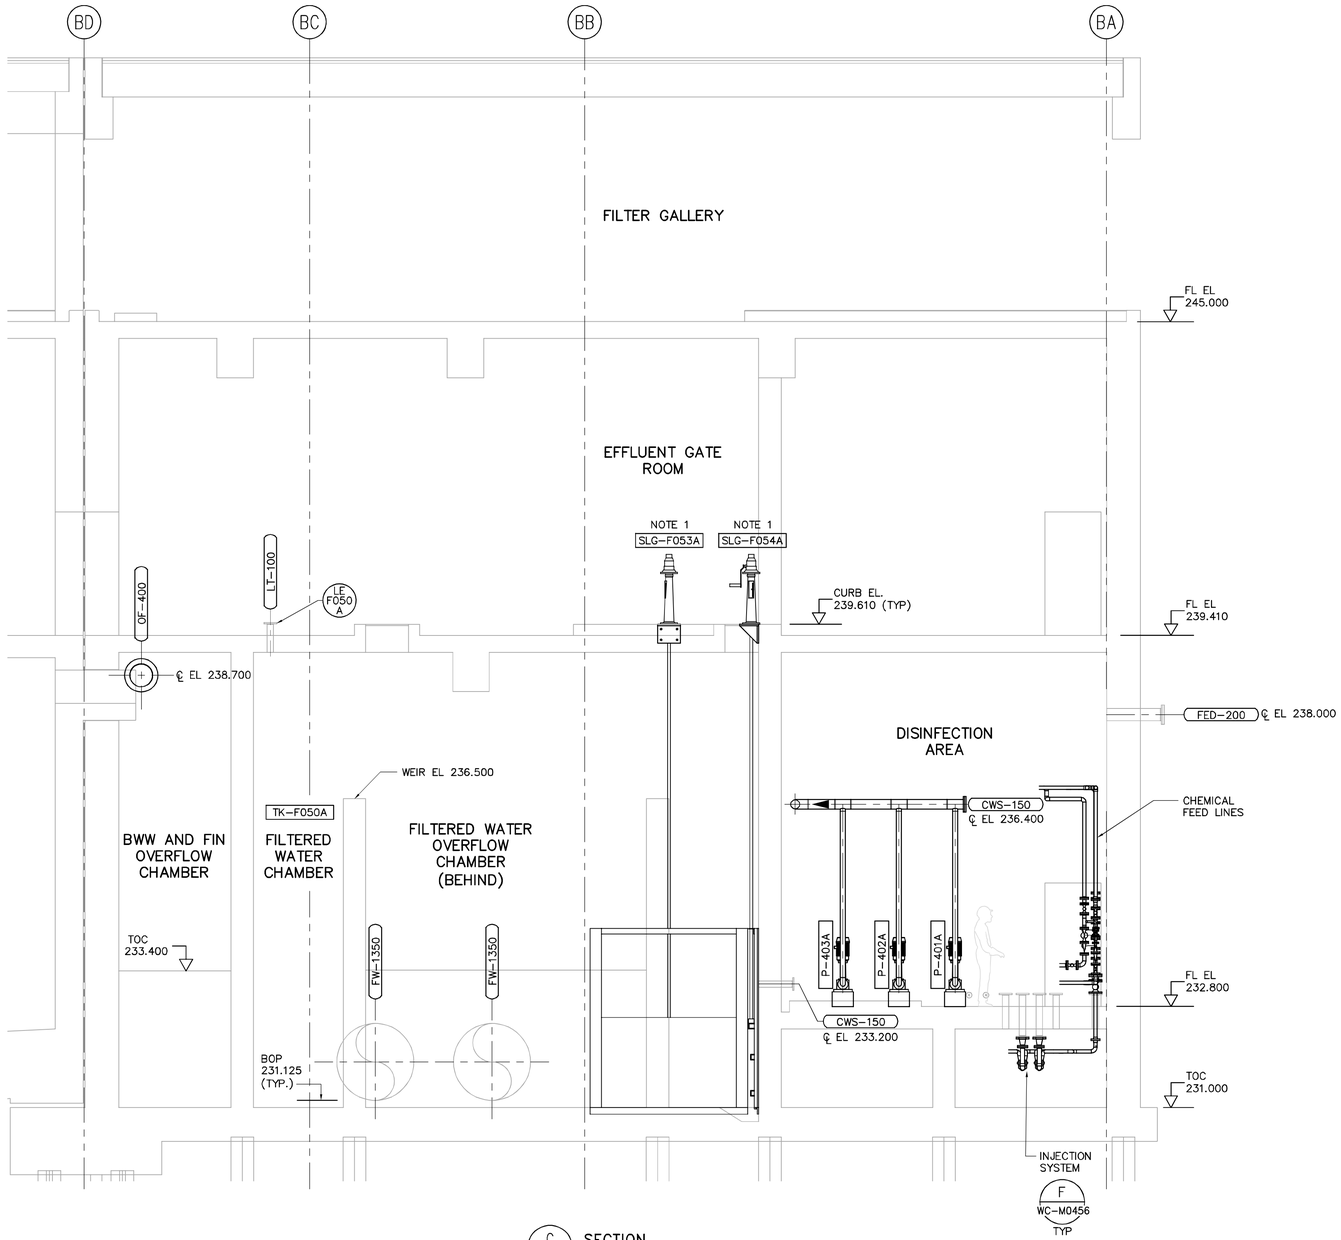

C WF-M0101 SECTION 1:50

WF-M0111
WF-M0121
WF-M0131
WF-M0401

NOTES:

1. SUPPLY BY OTHERS, INSTALLATION BY CONTRACTOR.

SCALE 1:50
SCALE 1:1

METRES 0 1 2 3 4 5
MILLIMETRES 0 20 40 60 80 100

FOR INFORMATION ONLY - ISSUED WITH BID OPPORTUNITY 792-2006 - ADDENDUM 8

APEGM
Certificate of Authorization
CH2M HILL Canada Ltd.
No. 1441 Expiry: April 30, 2007

B.M. ELEV.

NO.	REVISIONS	DATE	BY
01	ISSUED FOR CONSTRUCTION	06/07/28	TB
00	ISSUED FOR TENDER	06/03/29	TB

CH2MHILL
Fredericksen Cooper ARCHITECTS
EarthTech A Tyco International Ltd. Company

DESIGNED BY	TB	CHECKED BY	LS
DRAWN BY	TAR/EK	APPROVED BY	AHL
SCALE:	1:50	RELEASED FOR CONSTRUCTION BY:	R. SOROKOWSKI
DATE	2005/08/15	DATE	2006/03/29

ENGINEER'S SEAL
ORIGINAL SIGNED BY
P. WOBMA
2006/03/29

CONSULTANT DRAWING NO.
WF-M0203

THE CITY OF WINNIPEG
WATER AND WASTE DEPARTMENT
ENGINEERING DIVISION

WATER TREATMENT PLANT
FILTRATION
MECHANICAL AND ELECTRICAL

CITY FILE NUMBER
SHEET OF

PROCESS MECHANICAL
FILTRATION AREA
SECTION

CITY DRAWING NUMBER
1-0601F-A-M0203-001-01D

Last Save: 2006-07-18 4:43 PM

C:\DOCUMENTS AND SETTINGS\SEVERITT\MY DOCUMENTS\NDMPROJ\321352 - WINNIPEGWTP\DN_WF-M0203_CH2M.DWG