SHEET: COM-A1 (05/2005)

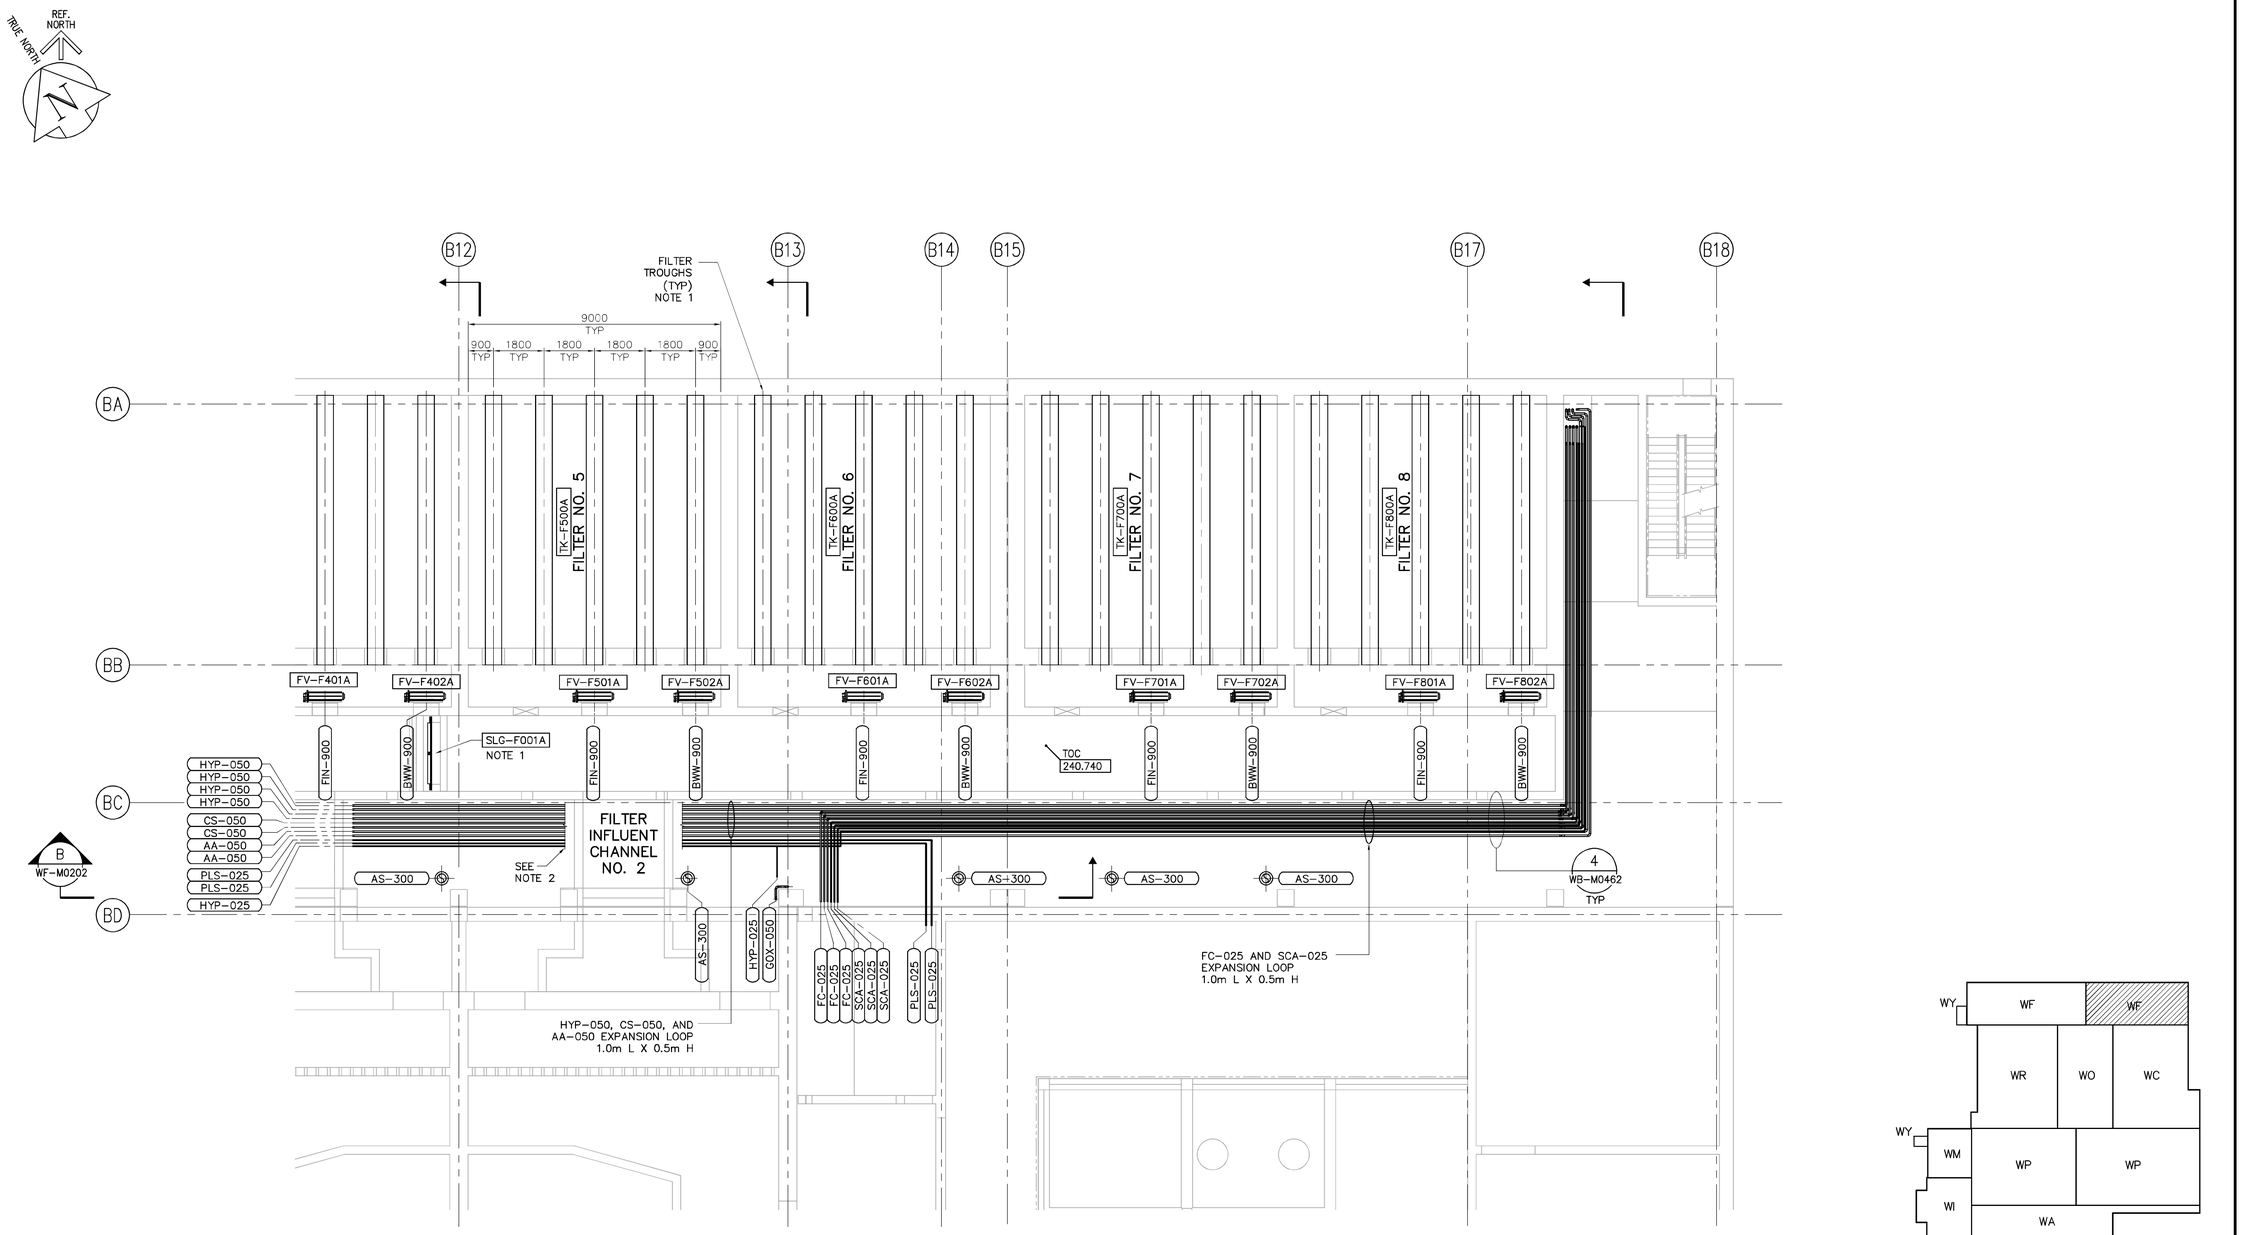

PLAN AT EL 240.740
1:100

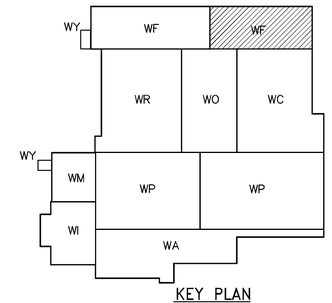

KEY PLAN

SCALE 1:100
METRES 0 2 4 6 8 10

SCALE 1:1
MILLIMETRES 0 20 40 60 80 100

NOTES:

1. SUPPLY BY OTHERS, INSTALLATION BY CONTRACTOR.
2. CONTINUOUS PIPE SHOWN WITH BREAK LINES FOR CLARITY.

FOR INFORMATION ONLY - ISSUED WITH BID OPPORTUNITY 792-2006 - ADDENDUM 9

APEGM
Certificate of Authorization
CH2M HILL Canada Ltd.
No. 1441 Expiry: April 30, 2007

B.M. ELEV.

NO.	REVISIONS	DATE	BY
01	ISSUED FOR CONSTRUCTION	06/07/28	TB
00	ISSUED FOR TENDER	06/03/29	TB

CH2MHILL
Fredericksen Cooper ARCHITECTS
EarthTech A Tyco International Ltd. Company

DESIGNED BY	TB	CHECKED BY	LS
DRAWN BY	TAR/EK	APPROVED BY	AHL
SCALE:	1:100	RELEASED FOR CONSTRUCTION BY:	R. SOROKOWSKI
DATE	2005/07/08	DATE	2006/03/29

ENGINEER'S SEAL
ORIGINAL SIGNED BY
P. WOBMA
2006/03/29

CONSULTANT DRAWING NO.
WF-M0122

Winnipeg
THE CITY OF WINNIPEG
WATER AND WASTE DEPARTMENT
ENGINEERING DIVISION

WATER TREATMENT PLANT
FILTRATION
MECHANICAL AND ELECTRICAL

PROCESS MECHANICAL
FILTRATION AREA 2
UPPER CHANNEL PLAN

CITY FILE NUMBER
SHEET OF
CITY DRAWING NUMBER
1-0601F-A-M0122-001-01D

Last Save: 2006-07-18 4:40 PM

C:\DOCUMENTS AND SETTINGS\SEVERITT\MY DOCUMENTS\NDMPROJ\321352 - WINNIPEGWTP\DN_WF-M0122_CH2M.DWG