SHEET: COW-A1 (05/2005)

NOTES:–

1. T60 = TRANSFORMER PROTECTION RELAY – MULTILIN MODEL T60
2. DPI = DIGITAL POWER INSTRUMENTATION PACKAGE TO BE ION 7550 BY POWER MEASUREMENT LTD. CTS AND PTS ARE NOT SHOWN ON DRAWING BUT ARE TO BE PROVIDED AS PER SPECIFICATION.
3. F60 = FEEDER PROTECTION RELAY – MULTILIN MODEL F60

—— ⊖ — ⊖ —► INDICATE F.O. NETWORK CONNECTION TO LCP–S11A

KEY INTERLOCKS

K, K1, K2, K3 :–
EACH TWO KEYS, THREE LOCKS, KEY REMOVABLE IN THE BREAKER OPEN POSITION. INSERT KEY TO CLOSE BREAKER.

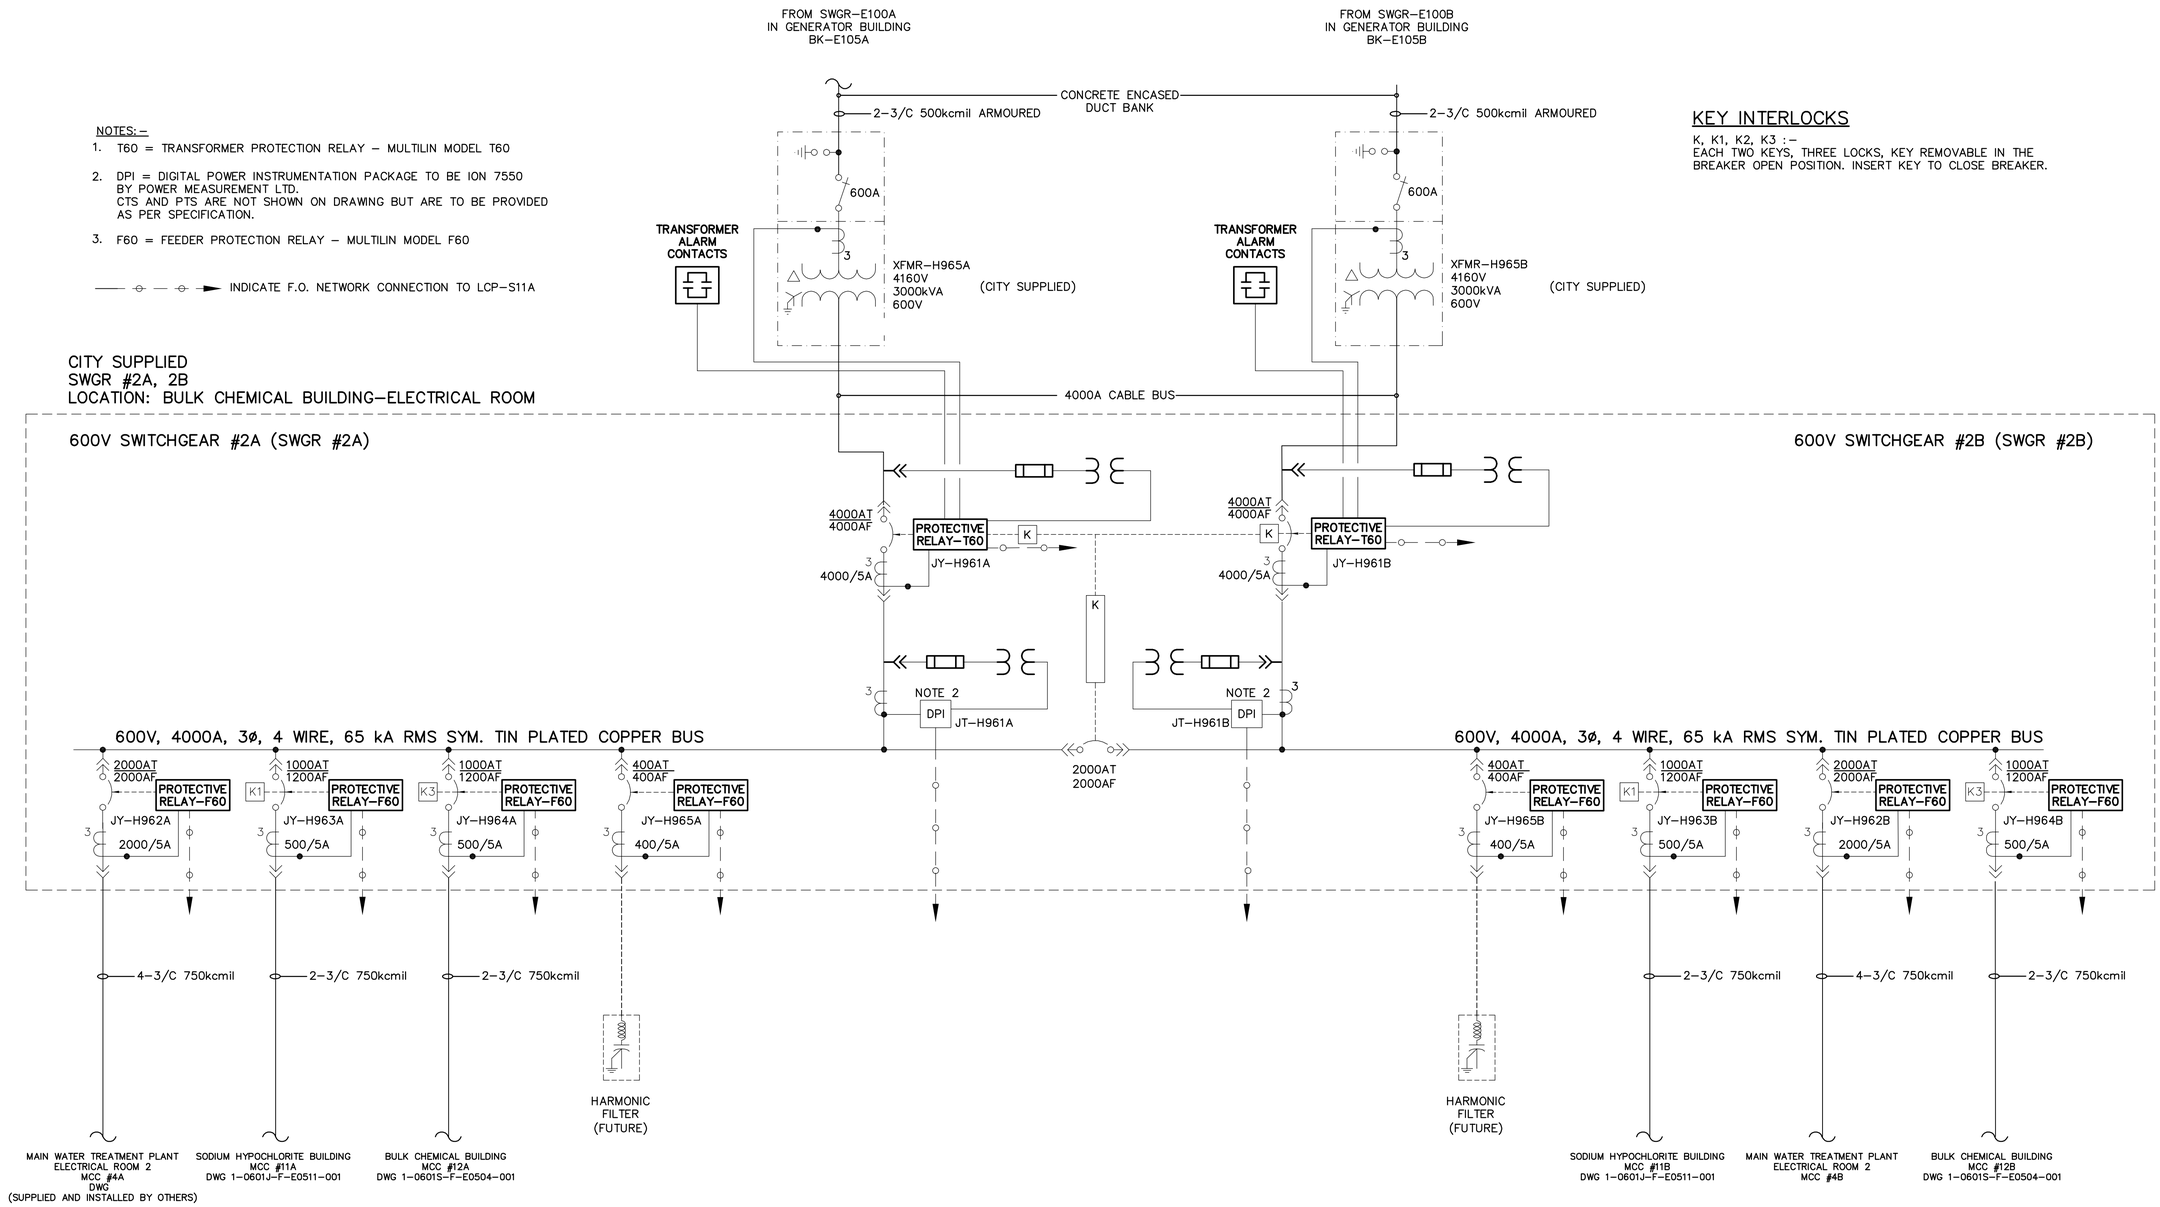

DRAWING NOTES

1. REFER
2.
3.
4.

APEGM
Certificate of Authorization
Earth Tech Canada Inc.
No. 730 Expiry: April 30, 2007

B.M.
ELEV.

NO.	REVISIONS	DATE	BY
00	ISSUED FOR TENDER	07/01/31	ERC

CH2MHILL
Frederickson Cooper ARCHITECTS
EarthTech A Tyco International Ltd. Company

DESIGNED BY	BLM	CHECKED BY	PS
DRAWN BY	ERC	APPROVED BY	AHL
SCALE:	NTS	RELEASED FOR CONSTRUCTION BY:	R. SOROKOWSKI
DATE	2006/10/01	DATE	2007/01/31

ENGINEER'S SEAL
ORIGINAL SIGNED BY
P. STRYK
2007/01/31

CONSULTANT DRAWING NO.
WS–E0503

Winnipeg
THE CITY OF WINNIPEG
WATER AND WASTE DEPARTMENT
ENGINEERING DIVISION

WATER TREATMENT PLANT
BULK CHEMICAL STORAGE
SODIUM HYPOCHLORITE AND CHEMICAL STORAGE BUILDING

ELECTRICAL
SINGLE LINE DIAGRAM
MAIN SWITCHGEAR

CITY FILE NUMBER
SHEET OF
CITY DRAWING NUMBER
1–0601S–F–E0503–001–00D

Last Save: 2007–02–02 9:06 AM

L:\WORK\79000\79538\02A–CAD\ELE\CONTR\BULK CHEMICAL BUILDING\DN_WS–E0503_ET.DWG