SHEET: COW-A1 (05/2005)

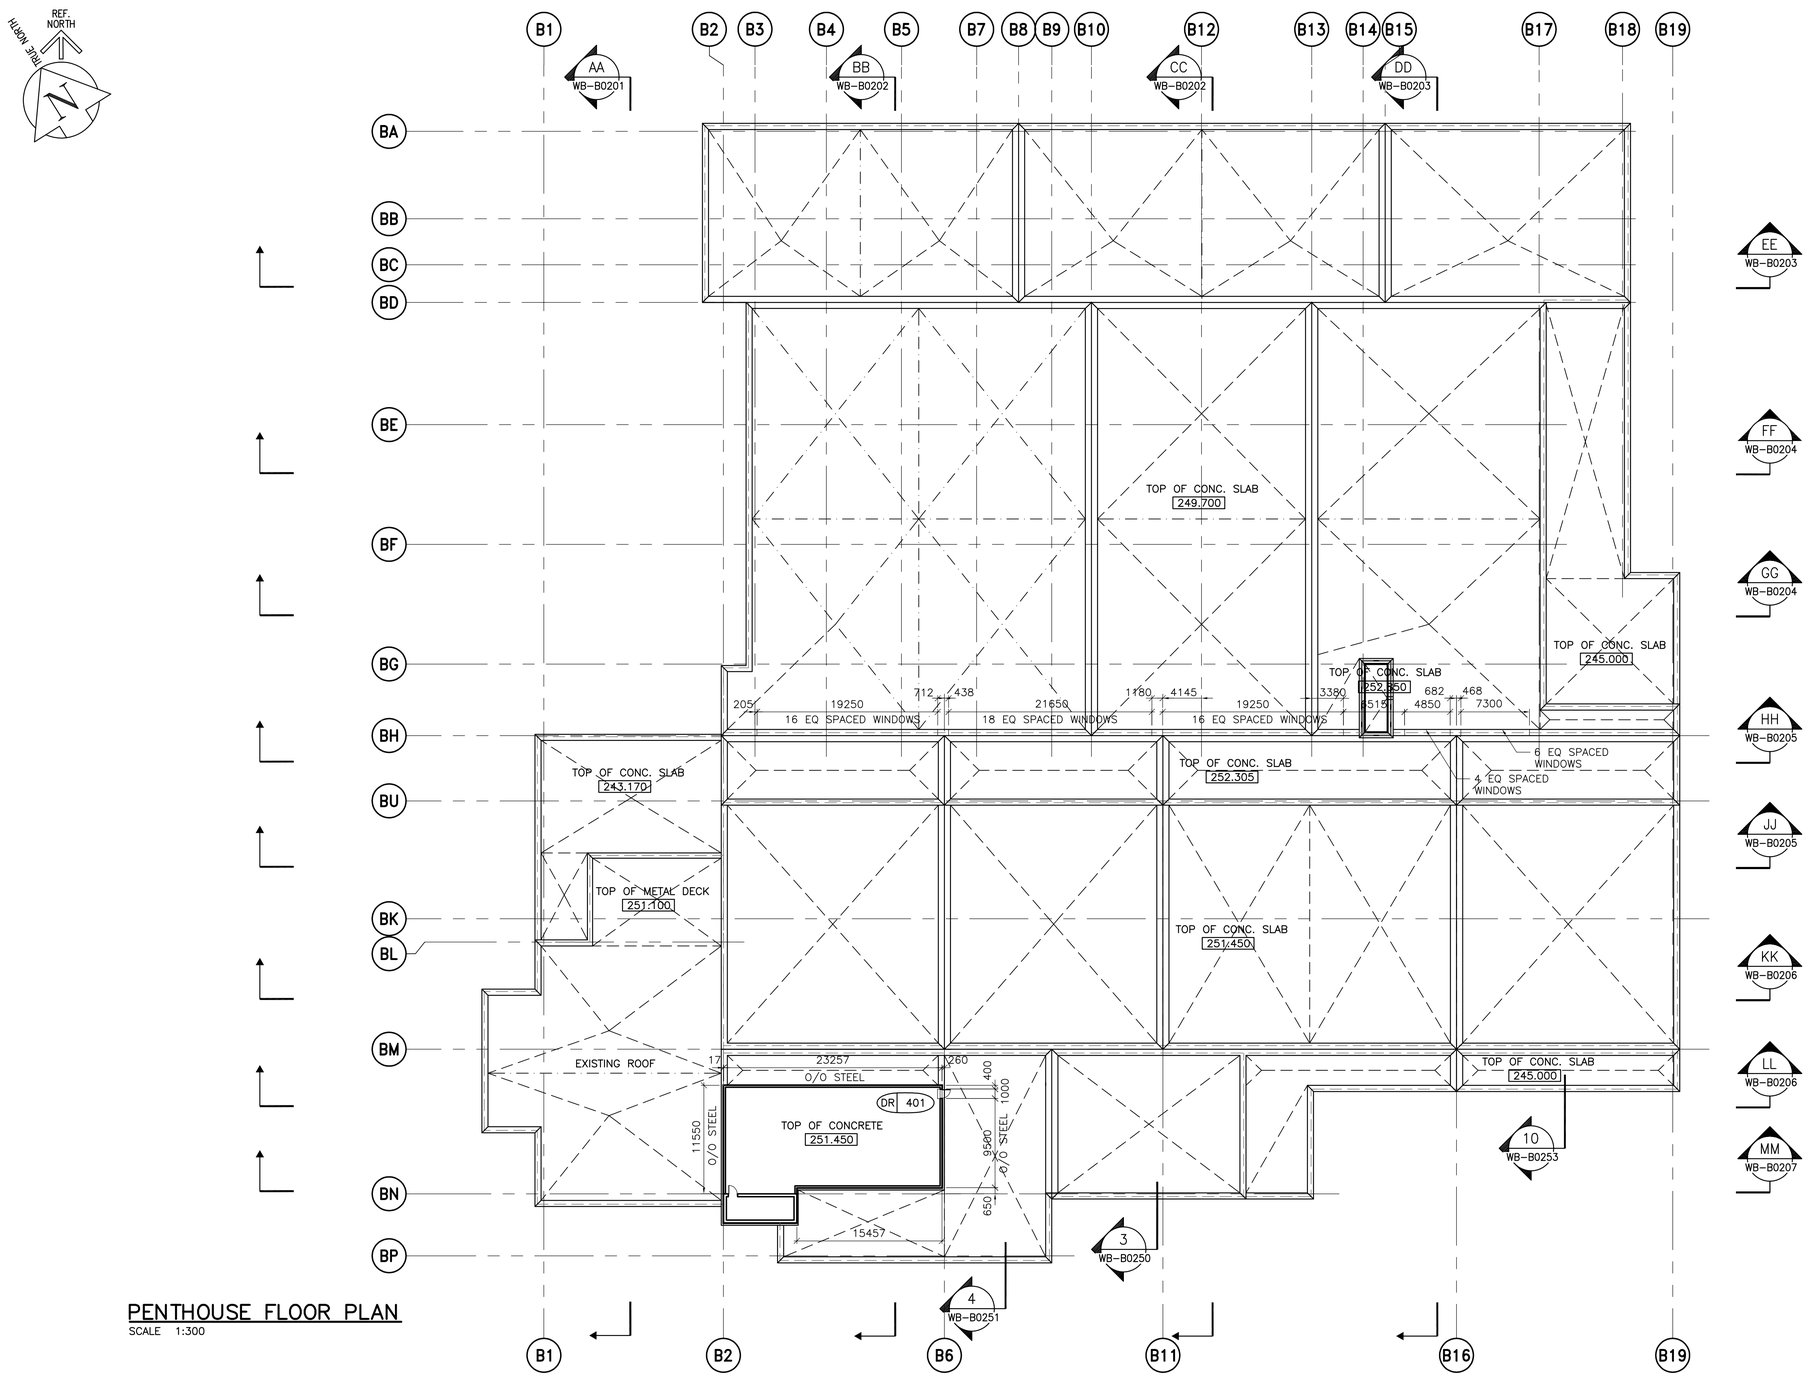

PENTHOUSE FLOOR PLAN

SCALE 1:300

PROVINCE OF MANITOBA — NEIL COOPER ARCHITECT INC. No:090 — APPROVED ARCHITECTURAL CORPORATION

NO.	REVISIONS	DATE	BY
00	ISSUED FOR TENDER	07/03/19	LK

B.M. ELEV.

CH2MHILL Fredericksen Cooper ARCHITECTS — EarthTech, A Tyco International Ltd. Company

DESIGNED BY	TWS	CHECKED BY	BJS
DRAWN BY	SH/LK	APPROVED BY	AHL
SCALE:	AS NOTED	RELEASED FOR CONSTRUCTION BY:	R. SOROKOWSKI
DATE	2005/08/05	DATE	2007/03/19

ENGINEER'S SEAL

ORIGINAL SIGNED BY
NEIL COOPER
2007/03/19

CONSULTANT DRAWING NO.
WB-B0140

Winnipeg

THE CITY OF WINNIPEG
WATER AND WASTE DEPARTMENT
ENGINEERING DIVISION

WATER TREATMENT PLANT
MAIN BUILDING
BUILDING ENVELOPE

ARCHITECTURAL
PENTHOUSE FLOOR PLAN

CITY FILE NUMBER
SHEET OF
CITY DRAWING NUMBER
1-0601B-A-B0140-001-00D

Last Save: 2007-03-20 4:06 PM

\\FCA-S\DATA\NC\JOBDATA\2004\04018 WINNIPEG WATER TREATMENT\02A-CAD\WTP\CONT DWGS\FCA\PLANS\07-03-19 793-2006 IFT\ORIG SIGNED\07-03-19 IFT ENLARGED PLANS\DN_WB-B0140_FC-R1.DWG