SHEET: COW-A1 (05/2005)

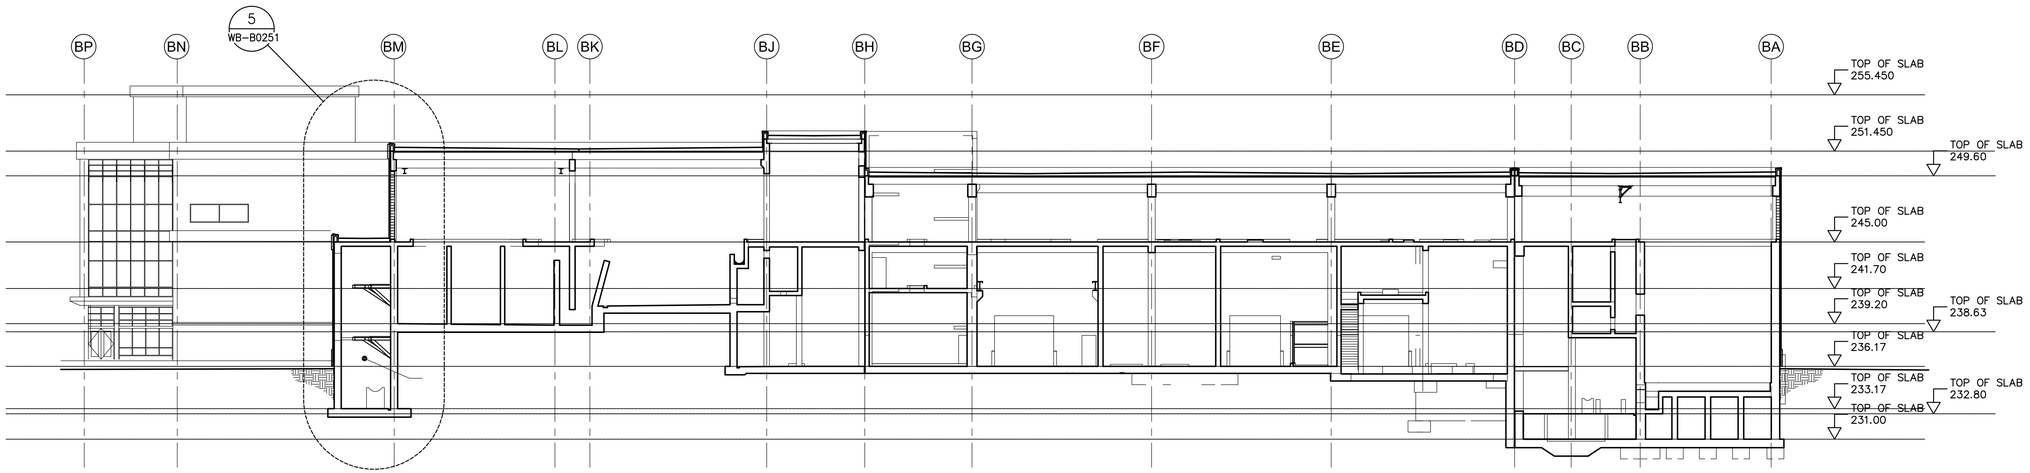

BUILDING SECTION – DD

SCALE 1:200

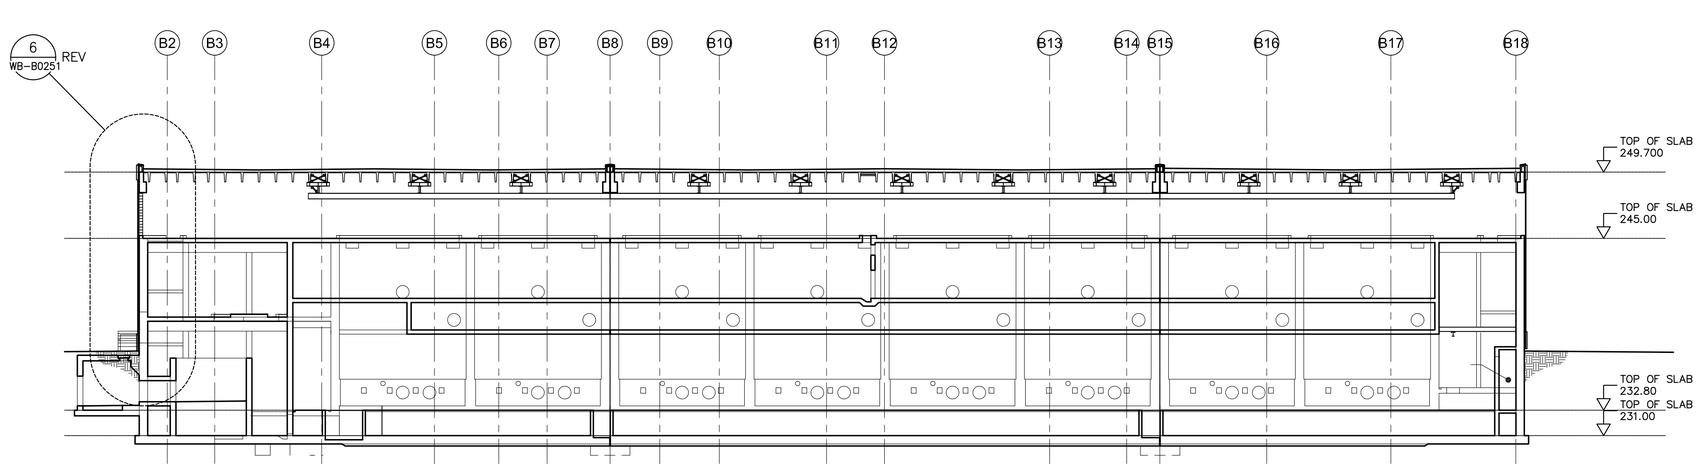

BUILDING SECTION – EE

SCALE 1:200

PROVINCE OF MANITOBA
NEIL COOPER ARCHITECT INC. No.090
APPROVED ARCHITECTURAL CORPORATION

B.M.
ELEV.

NO.	REVISIONS	DATE	BY
00	ISSUED FOR TENDER	07/03/19	LK

CH2MHILL
Fredericksen Cooper ARCHITECTS
EarthTech A Tyco International Ltd. Company

DESIGNED BY TWS	CHECKED BY BJS
DRAWN BY TC/LK/IC	APPROVED BY AHL
SCALE: AS NOTED	RELEASED FOR CONSTRUCTION BY: R. SOROKOWSKI
DATE 2005/08/05	DATE 2007/03/19

ENGINEER'S SEAL
ORIGINAL SIGNED BY
NEIL COOPER
2007/03/19

CONSULTANT DRAWING NO.
WB-B0203

Winnipeg
THE CITY OF WINNIPEG
WATER AND WASTE DEPARTMENT
ENGINEERING DIVISION

WATER TREATMENT PLANT
MAIN BUILDING
BUILDING ENVELOPE

ARCHITECTURAL
BUILDING SECTIONS

CITY FILE NUMBER
SHEET OF
CITY DRAWING NUMBER
1-0601B-A-B0203-001-00D

Last Save: 2007-03-19 12:38 PM

\\FCA-S\DATA\NC\JOBDATA\2004\04018 WINNIPEG WATER TREATMENT\02A-CAD\WTP\CONT DWGS\FCA\BUILDING SECTIONS\07-03-07 792-2006 IFT\ORIG SIGNED\DN_WB-B0203_FC.DWG