SHEET: COW-A1 (05/2005)

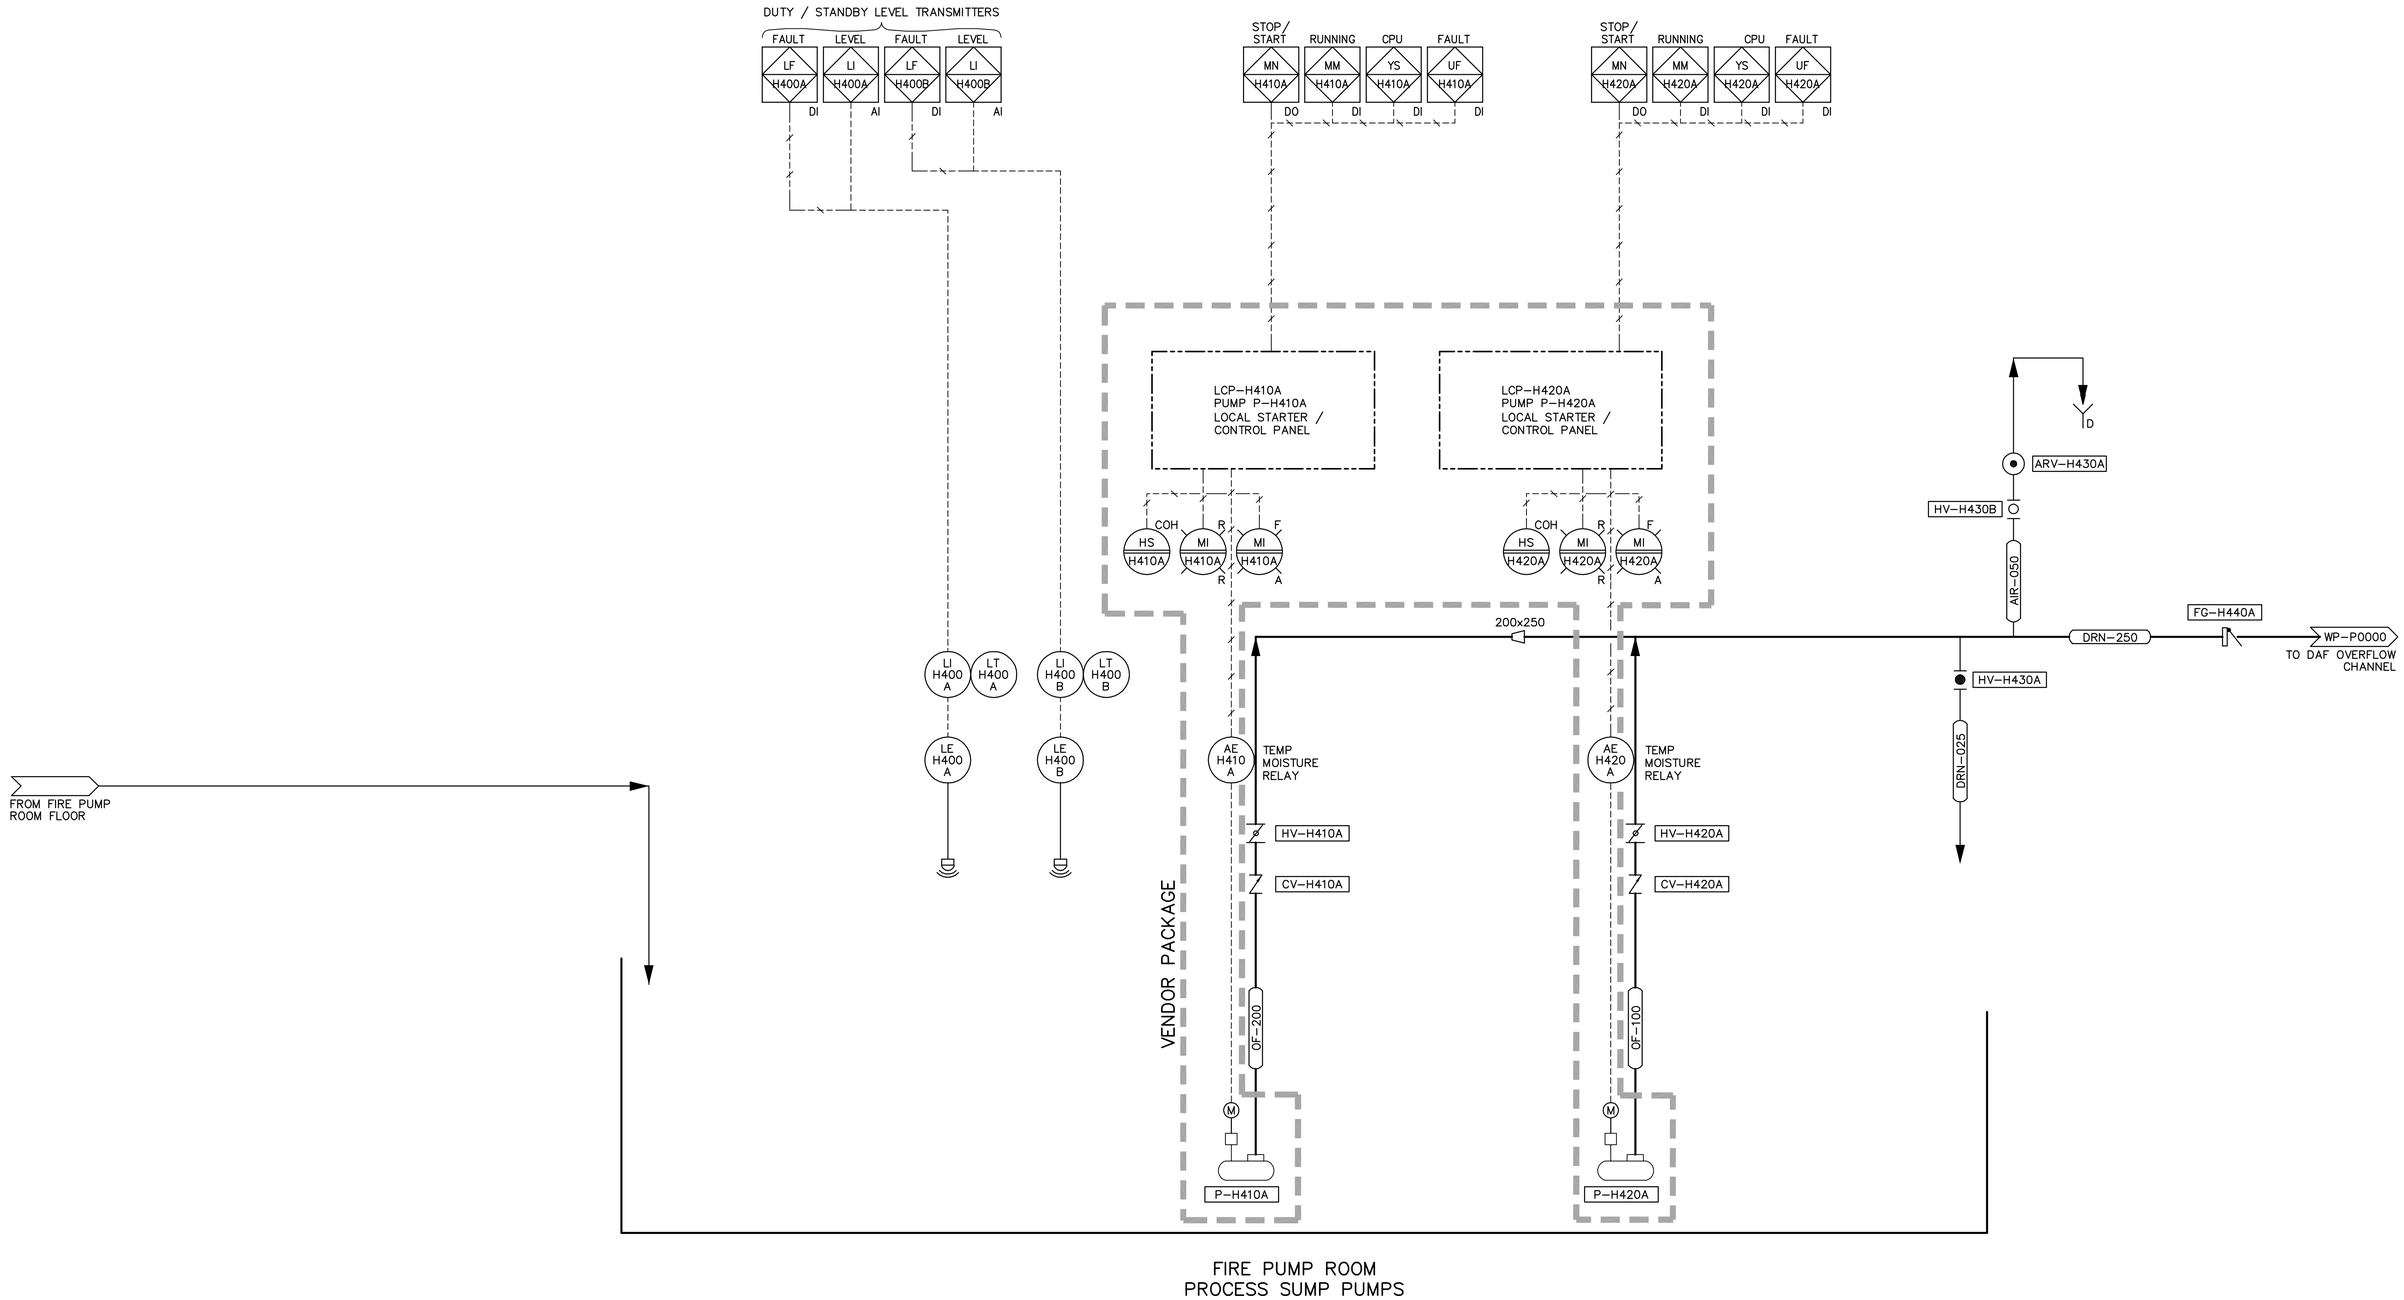

FIRE PUMP ROOM
PROCESS SUMP PUMPS

APEGM
Certificate of Authorization
Earth Tech Canada Inc.
No. 730 Expiry: April 30, 2006

B.M.
ELEV.

NO.	REVISIONS	DATE	BY
02	ISSUED FOR CONSTRUCTION	06/07/28	JBC
01	742-2005 ADDENDUM 2	06/04/28	GLG
00	ISSUED FOR TENDER	06/03/29	GLG

CH2MHILL
Frederickson Cooper ARCHITECTS
EarthTech A Tyco International Ltd. Company

DESIGNED BY	JZ/SW	CHECKED BY	DL
DRAWN BY	JMc	APPROVED BY	AHL
SCALE:	NONE	RELEASED FOR CONSTRUCTION BY:	R. SOROKOWSKI
DATE	2006/01/06	DATE	2006/03/29

ENGINEER'S SEAL
ORIGINAL SIGNED BY
D.K. CUDDINGTON AND S.W. TORMEY
2006/03/29

CONSULTANT DRAWING NO.
WH-P0007

Winnipeg
THE CITY OF WINNIPEG
WATER AND WASTE DEPARTMENT
ENGINEERING DIVISION

WATER TREATMENT PLANT
GENERAL PLANT SERVICES/MISCELLANEOUS

CITY FILE NUMBER
SHEET OF

PROCESS
PROCESS SUMP – FIRE PUMP ROOM
PROCESS AND INSTRUMENTATION DIAGRAM

CITY DRAWING NUMBER
1-0601H-G-P0007-001-02D

Last Save: 2006-07-13 10:53 AM

L:\WORK\79000\79538\02A-CAD\WAT\CONTR\WTP_DETAIL DESIGN\P&IDS\SANITARY PUMPS\DN_WH-P0007_ET.DWG