WINNIPEG SQUARE PARKADE - 299 FORT STREET
LEVEL 1 - NETWORK VIDEO SURVEILLANCE

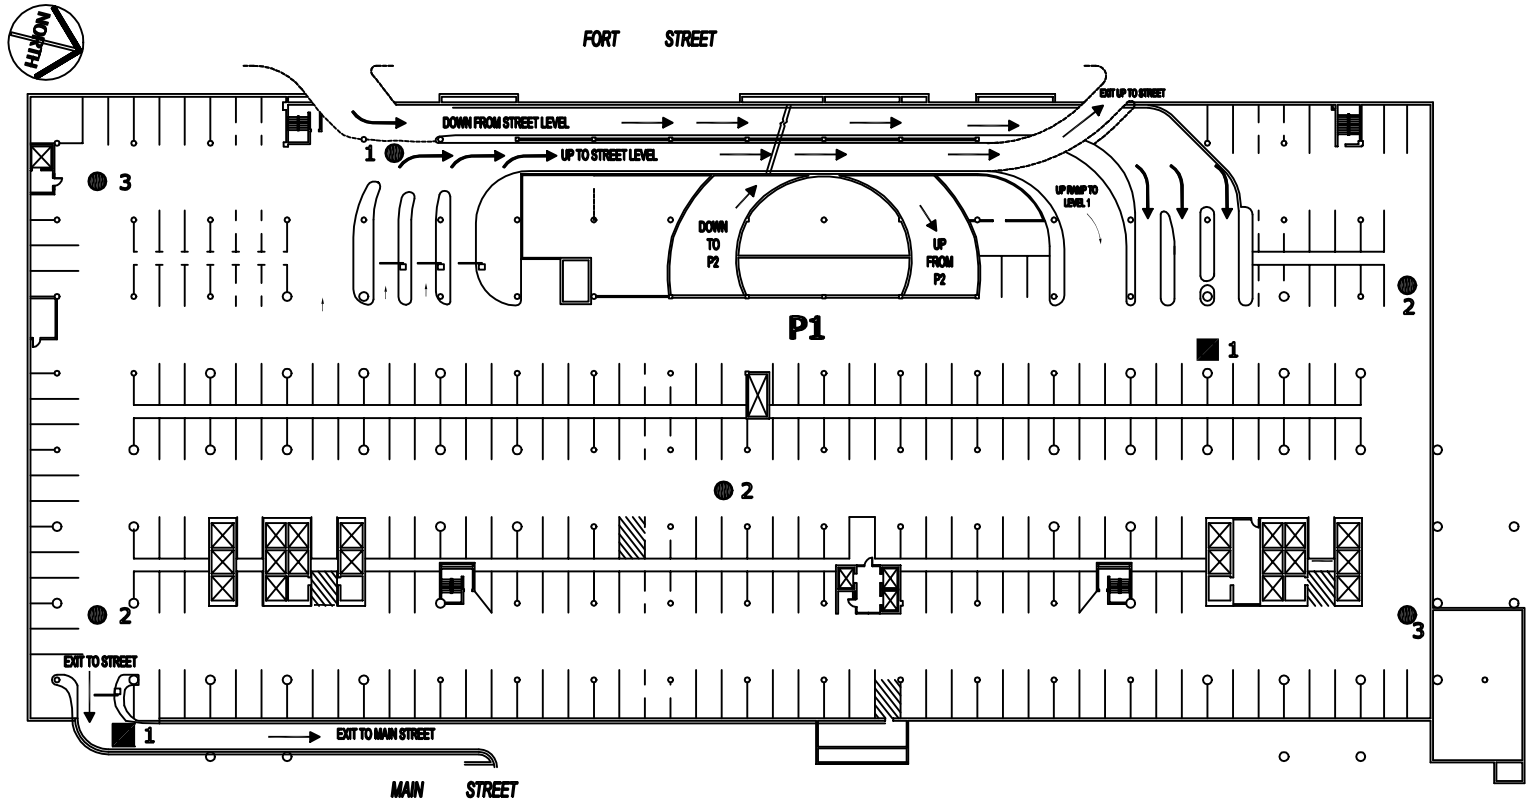

LEGENDS:

- ■ - FIXED DOME CAMERA
- ● - PAN TILT ZOOM CAMERA

NOTE:

- NUMBERS NEXT TO CAMERA DENOTE PROJECT PHASES.

REV NO.	DATE	REVISION	BY	CHKD	APPD

CITY OF WINNIPEG - WINNIPEG PARKING AUTHORITY

WINNIPEG SQUARE PARKADE

299 FORT STREET - LEVEL 1

VIDEO SYSTEM ARRANGEMENT DIAGRAM

DRN: S. GUERRERO DATE: 07.06.06

CHK: DATE:

APPD: DATE:

PROJECT NUMBER:

DRAWING NUMBER: 1015-VY043-A4-A1

SCALE:

SHT 1 OF 3

REV 0

Winnipeg

CITY OF WINNIPEG
CORPORATE - IT
COMMUNICATIONS SYSTEMS BR.
421 OSBORNE STREET, RADIO SHOP