WINNIPEG SQUARE PARKADE - 299 FORT STREET
LEVEL 2 - NETWORK VIDEO SURVEILLANCE

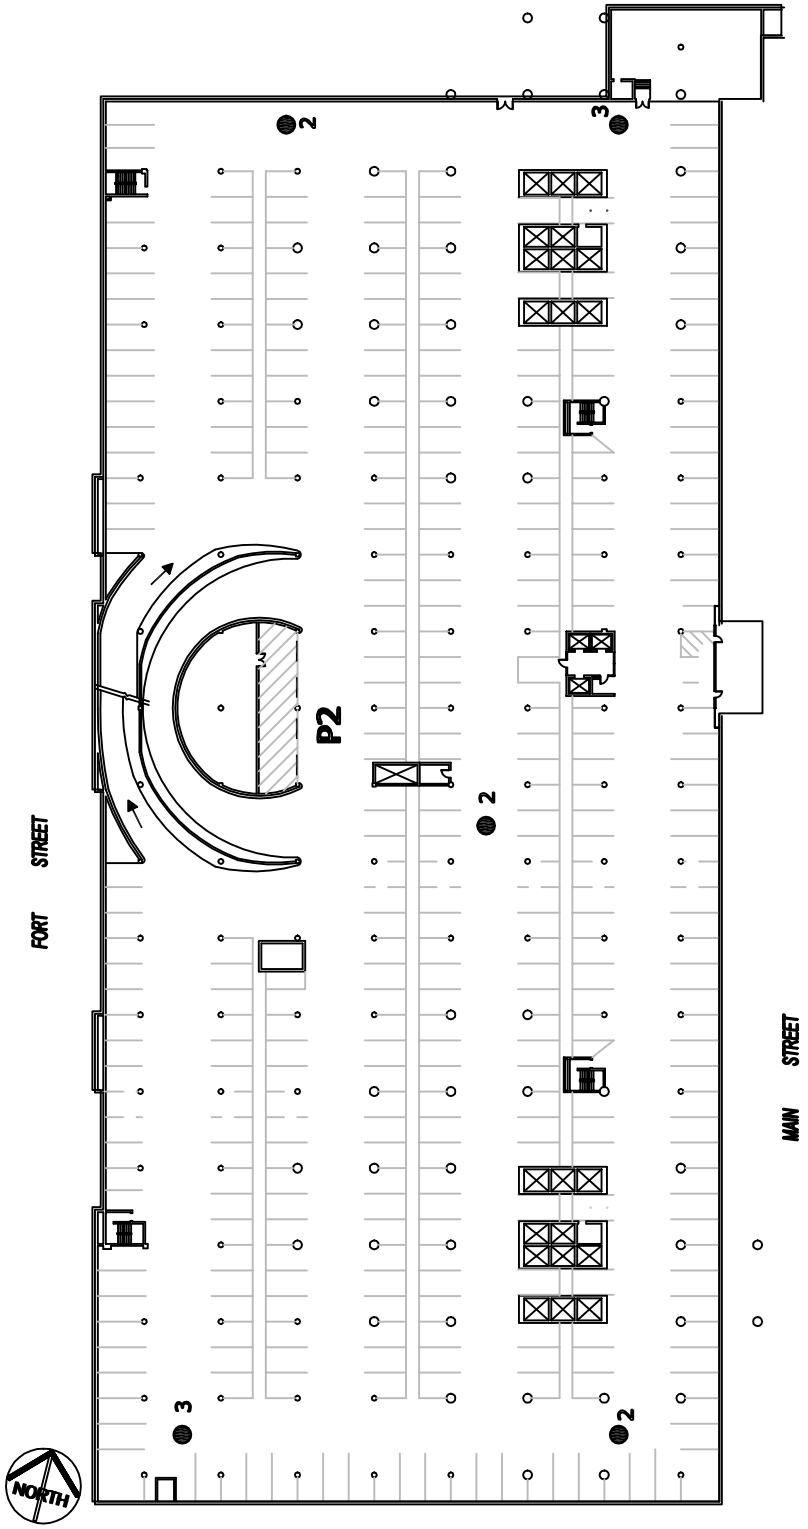

NOTE:
- NUMBERS NEXT TO CAMERA DENOTE PROJECT PHASES.

LEGENDS:
- PAN TILT ZOOM CAMERA

REV NO.	DATE	REVISION	BY	CHKD	APPD

CITY OF WINNIPEG - WINNIPEG PARKING AUTHORITY
WINNIPEG SQUARE PARKADE
299 FORT STREET - LEVEL 2
VIDEO SYSTEM ARRANGEMENT DIAGRAM

DRN: S. GUERRERO	DATE: 07.06.06	Winnipeg — CITY OF WINNIPEG CORPORATE - IT COMMUNICATIONS SYSTEMS BR. 421 OSBORNE STREET, RADIO SHOP
CHK:	DATE:	
APPD:	DATE:	
PROJECT NUMBER:		SCALE:
DRAWING NUMBER: 1015-VY043-A4-A1		SHT 2 OF 3 — REV 0