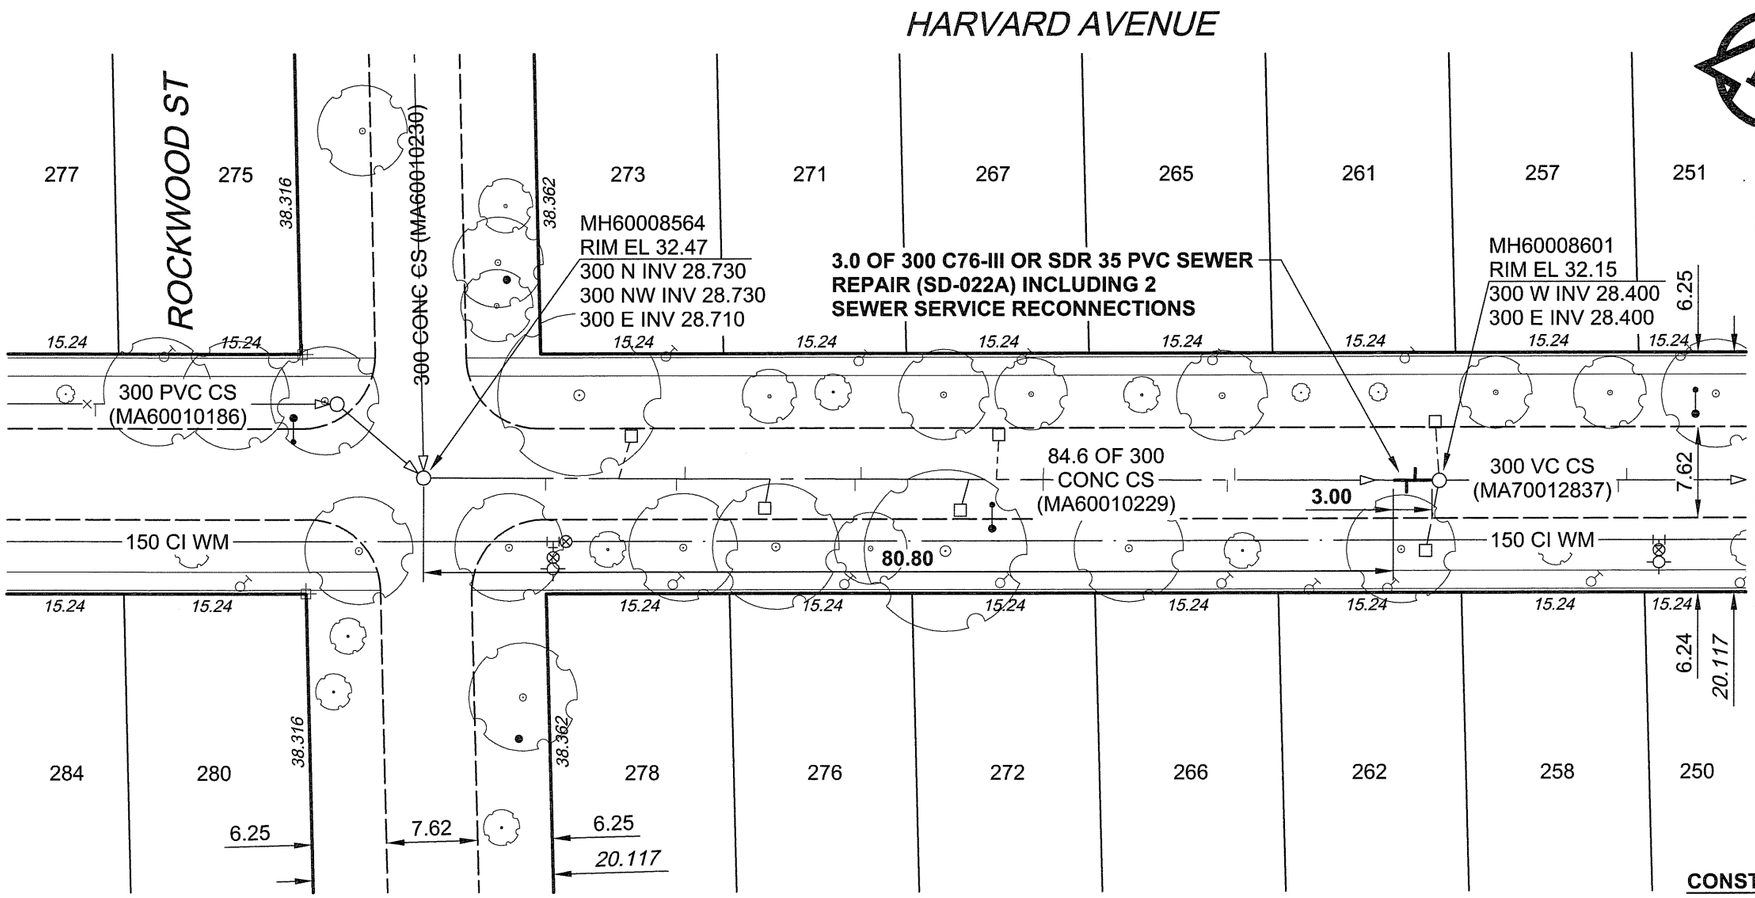

SEWER JUNCTION INFORMATION

REF. MH*	DIST FROM* REF. MH	SIZE*	CLOCK AT*
MH60008564	10.2	150Ø	01
MH60008564	16.3	200Ø	11
MH60008564	21.1	200Ø	02
MH60008564	21.8	200Ø	10
MH60008564	28.9	200Ø	02
MH60008564	36.0	200Ø	02
MH60008564	36.5	200Ø	10
MH60008564	45.5	200Ø	02
MH60008564	47.8	200Ø	10
MH60008564	51.7	200Ø	02
MH60008564	51.7	200Ø	10
MH60008564	67.0	200Ø	02
MH60008564	67.6	200Ø	10
MH60008564	81.9	200Ø	01
MH60008564	82.6	200Ø	10

*JUNCTION INFORMATION FROM VIDEO INSPECTION

CONSTRUCTION NOTES:

1. LOCATE EXISTING SEWER SERIVCE WITHIN REPAIR LIMITS BY DYE TRACING.

WARNING

IF POWER EQUIPMENT OR EXPLOSIVES ARE TO BE USED FOR EXCAVATION ON THIS PROJECT, THE CONTRACTOR MUST:

1) NOTIFY THE GAS COMPANY OF THE PROPOSED LOCATION OF EXCAVATION.
2) TAKE PRECAUTION TO AVOID DAMAGE TO GAS COMPANY INSTALLATIONS.

SEE PROVINCIAL REGULATION 140/92 FOR DETAILS

METRIC

WHOLE NUMBERS INDICATE MILLIMETRES
DECIMALIZED NUMBERS INDICATE METRES

APEGM
Certificate of Authorization
UMA Engineering Ltd.
No. 256 Expiry: April 30, 2007

BID OPPORTUNITY NO. 223-2007

LOCATION APPROVED

UNDERGROUND STRUCTURES

SUPR. U/G STRUCTURES COMMITTEE — DATE

NOTE:
LOCATION OF UNDERGROUND STRUCTURES AS SHOWN ARE BASED ON THE BEST INFORMATION AVAILABLE. BUT NO GUARANTEE IS GIVEN THAT ALL EXISTING UTILITIES ARE SHOWN OR THAT THE GIVEN LOCATIONS ARE EXACT. CONFIRMATION OF EXISTENCE AND EXACT LOCATION OF ALL SERVICES MUST BE OBTAINED FROM THE INDIVIDUAL UTILITIES BEFORE PROCEEDING WITH CONSTRUCTION.

BM 52-039 ELEV 232.480m — S.W. Cor. Grosvenor Ave. & Wilton St., Tblt. in N. Conc. wall of St. George's Anglican Church, No. 1118 Grosvenor Ave., 1.0m E. & 0.5m below tyndall stone of N.W. Cor. of Church.

NO.	REVISIONS	YY/MM/DD	BY
0	ISSUED FOR CONSTRUCTION	07/03/22	ADL

UMA | AECOM

©2006 UMA ENGINEERING LTD. ALL RIGHTS RESERVED.

DESIGNED BY	ALD	CHECKED BY	MJR
DRAWN BY	ADL	APPROVED BY	
HOR. SCALE	1:500	RELEASED FOR CONSTRUCTION	
VERT. SCALE	N/A		
DATE	07/03/22	DATE	05/06/07

PROFESSIONAL'S SEAL
PROVINCE OF MANITOBA
22 MARCH 2007
C. C. MACEY
REGISTERED ENGINEER

CONSULTANT DRAWING NO. 04
D265-215-00

Winnipeg

THE CITY OF WINNIPEG
WATER AND WASTE DEPARTMENT

2007 Watermain and Sewer Renewals
Contract 26

Harvard Avenue
Rockwood Street
to 50m West of Wilton Street

SHEET 04 OF 10

CITY DRAWING NUMBER
06005 REV 0

B SIZE 11" x 17" (279mm x 432mm)
PLOT: 3/22/2007 8:31:11 AM
UMA FILE NAME: D265-215-00_01-C-1004_RX.dwg Saved By: aleippi
UMA | AECOM REVIEW IDR