NOTE:
SEE CIVIL DWG 48aC-002c
FOR LOCATION OF EXISTING
GATE CHAMBER

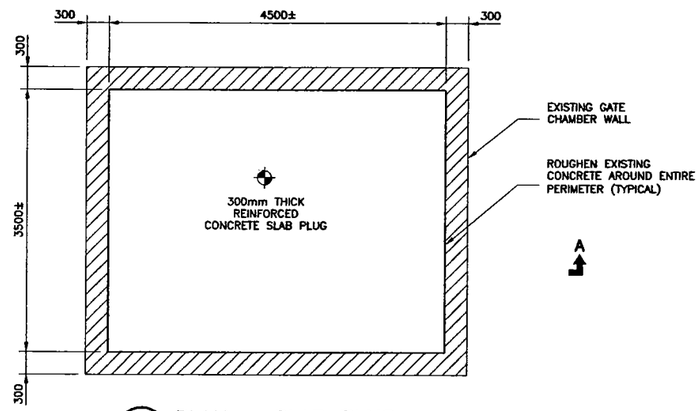

1 — PLAN – SLAB PLUG
SCALE: 1:40

REMOVE EXISTING SLIDE GATE
PRIOR TO INSTALLING SLAB PLUG

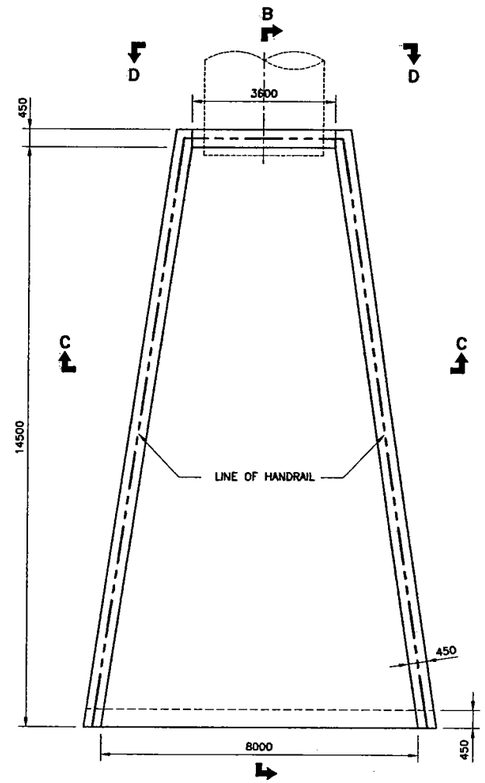

2 — PLAN–OUTLET STRUCTURE
SCALE: 1:75

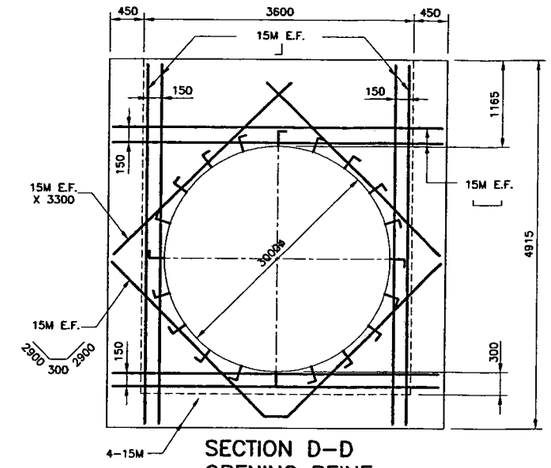

SECTION D–D
OPENING REINF.
SCALE: 1:40

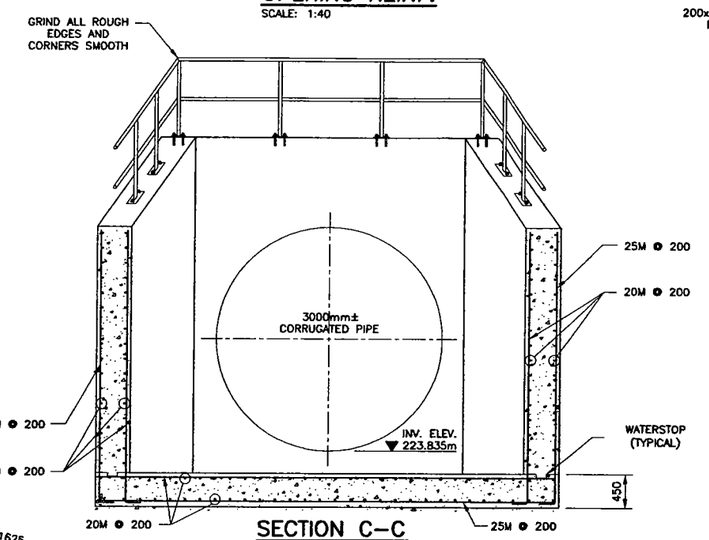

SECTION C–C
SCALE: 1:40

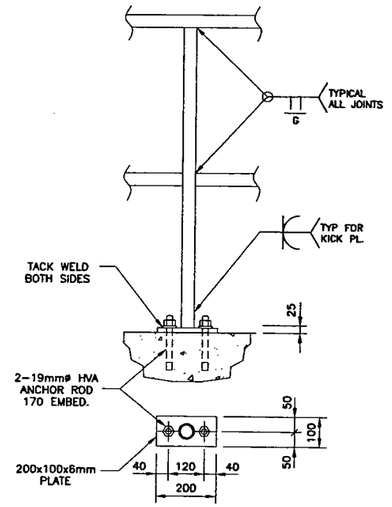

DETAIL E
SCALE: 1:40

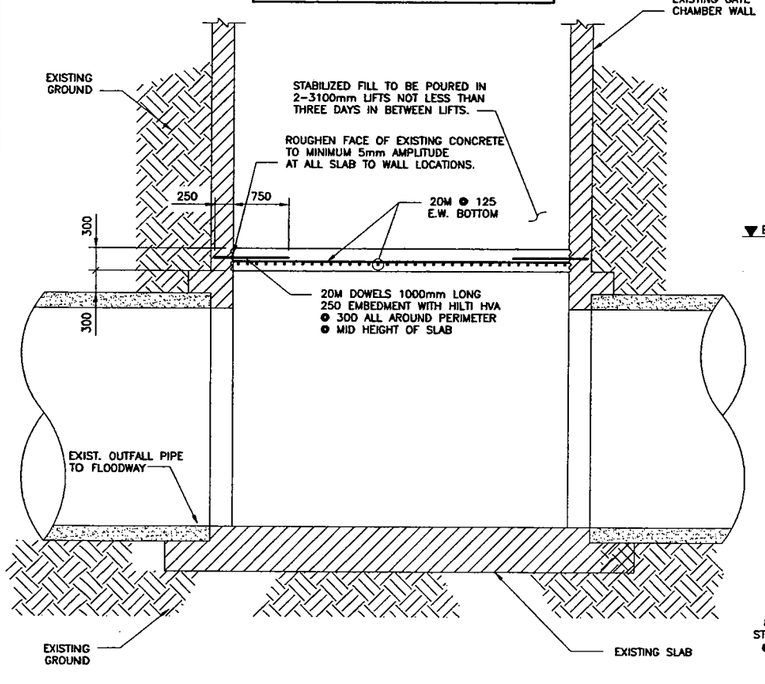

SECTION A–A
SCALE: 1:40

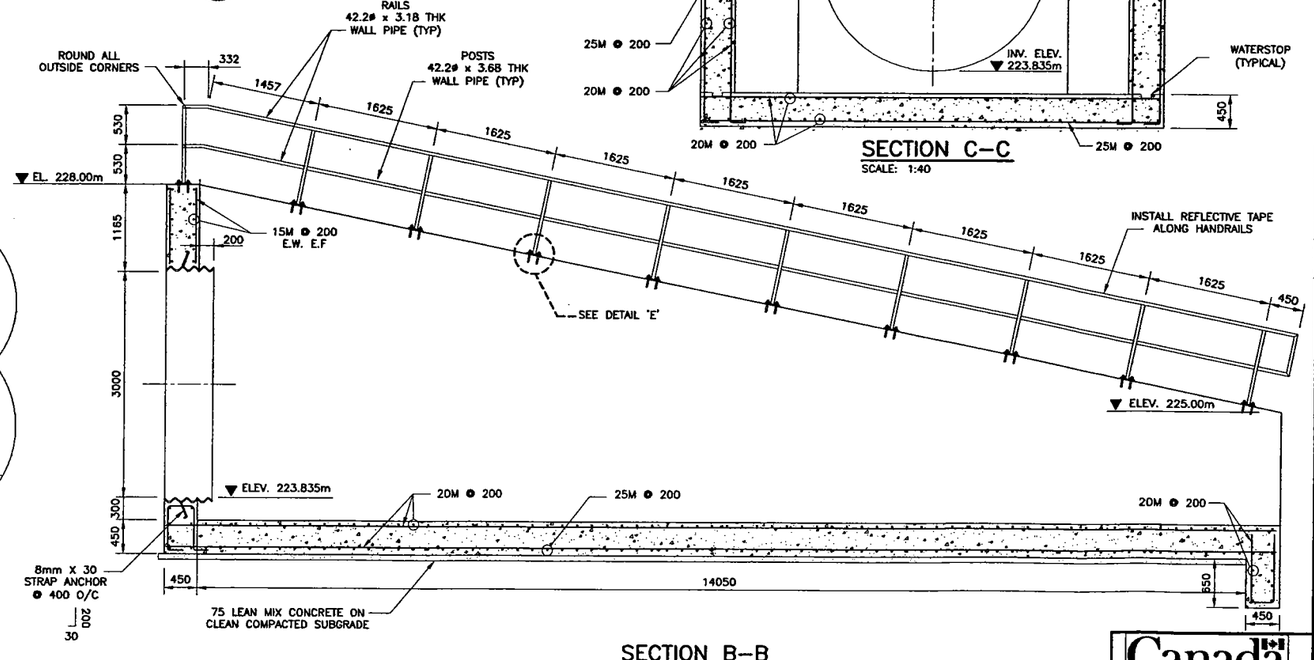

SECTION B–B
SCALE: 1:40

1. REFER TO DRAWING 48aS–001c FOR GENERAL NOTES.

0 1000 2000 3000 4000 5000
SCALE: 1:50mm (24"x36")
1:100mm (11"x17")

NO.	DATE	REVISIONS	BY	CKD.	APP.
00	04/07/06	ISSUED FOR TENDER AND CONSTRUCTION	TF	CMS	JBS

KGS GROUP

SUBCONSULTANT DWG NO.:

C of A

APEGM Certificate of Authorization KGS Group No. 245 Expiry: April 30, 2007

ENG. STAMP: PROVINCE OF MANITOBA — C.M. SIEPMAN — Member 20813 — REGISTERED PROFESSIONAL ENGINEER

DESIGNED BY:	DRAWN BY:	SCALE:
TF	EC	AS NOTED
CHECKED BY:	APPROVED BY:	DATE:
CMS	J B SMITH	MAY 2006

KGS GROUP SUBMITTED BY: RICK CARSON

OWNER
MANITOBA FLOODWAY AUTHORITY

PROJECT:
RED RIVER FLOODWAY EXPANSION

PHASE:
MAIN CHANNEL CONTRACT No. C5

TITLE: KILDARE LAND DRAINAGE FLOOD PUMPING STATION
STRUCTURAL WORKS
CONCRETE AND REINFORCING
OUTLET STRUCTURE AND SLAB PLUG

RELEASED FOR CONSTRUCTION:

DOUG McNEIL
VICE PRESIDENT OF ENGINEERING AND CONSTRUCTION

OWNER DWG NO.:	SHT.	REV.
CC5–48aS–006c	01	00

Canada
Manitoba

24"x36"/[609x914]
P:\Projects\2005\05-0107-17\Civil\Dwgs\REVISION 00\CC5-48aS-006c-01-00.dwg - Tab 6c - Apr 05, 2007 - 3:58pm - User Name: jgnitzinger