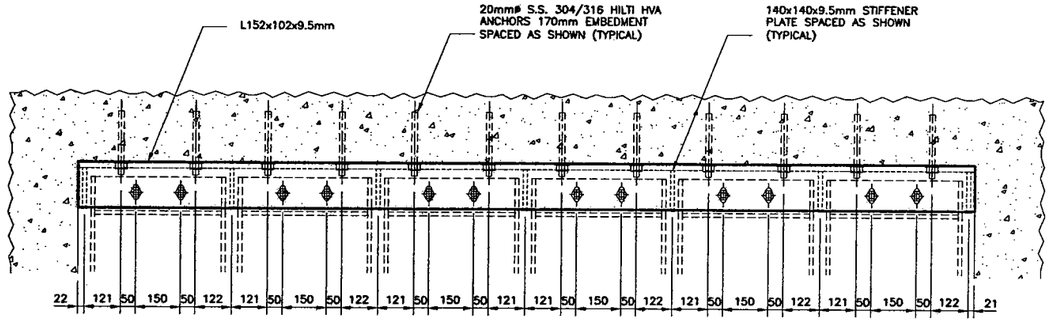

2 2c,3c,5c DETAIL – TRASH RACK CONNECTION
SCALE: 1:10

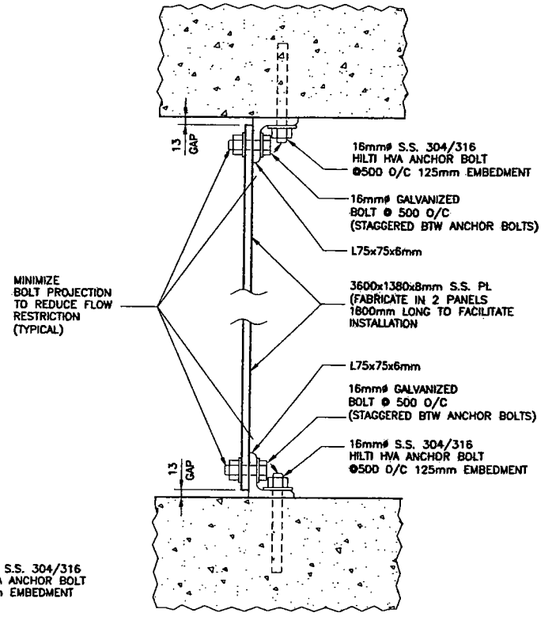

4 2c&5c DETAIL – FLOW STRAIGHTENERS (4 REQUIRED)
SCALE: 1:5

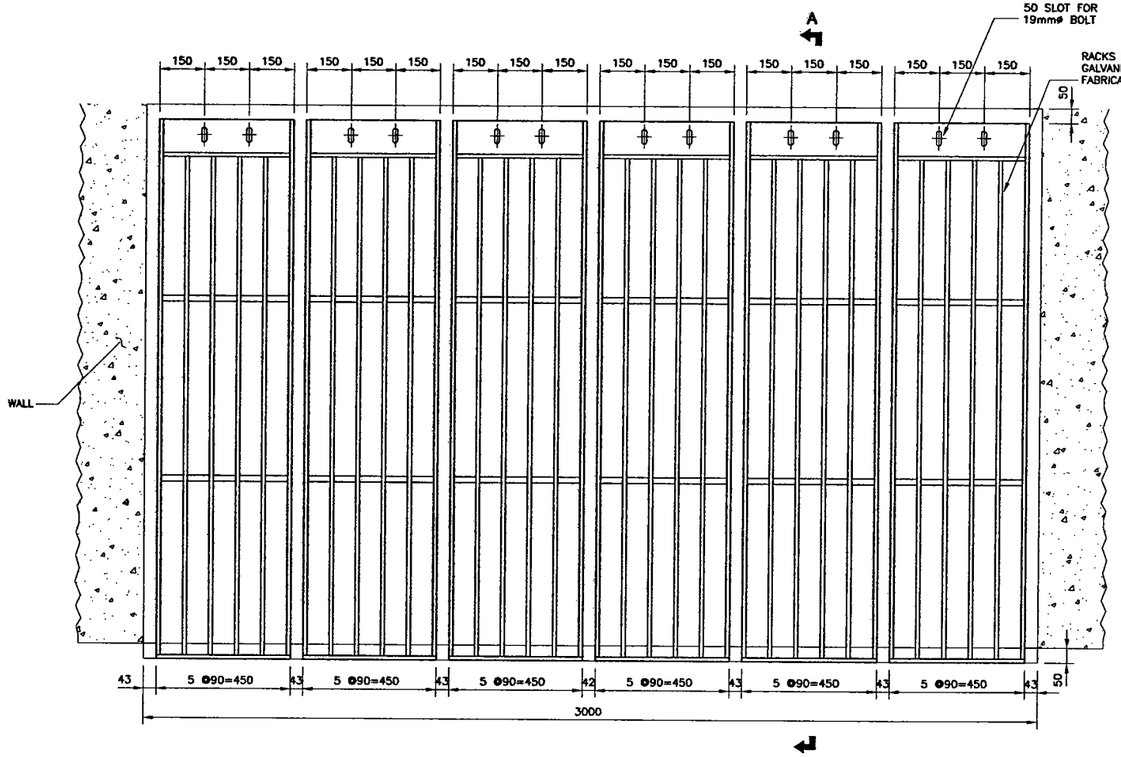

3 2c,3c,5c DETAIL – TRASH RACK (6 REQ'D)
SCALE: 1:10

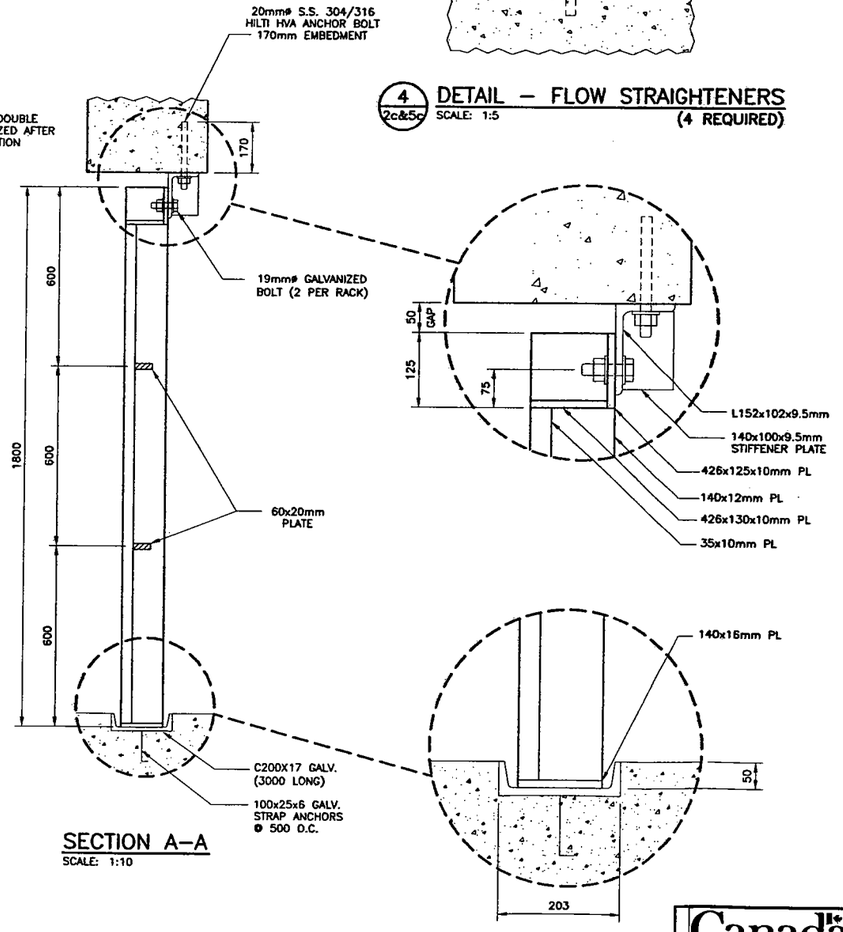

SECTION A–A
SCALE: 1:10

1. REFER TO DRAWING 48aS–001c FOR GENERAL NOTES.

0 1000 2000 3000 4000 5000

SCALE: 1:50mm (24"x36")
1:100mm (11"x17")

NO.	DATE	REVISIONS	BY	CKD.	APP.
00	04/07/06	ISSUED FOR TENDER AND CONSTRUCTION	TF	CMS	JBS

KGS GROUP

SUBCONSULTANT DWG NO.:

C of A

APEGM Certificate of Authorization KGS Group No. 245 Expiry: April 30, 2007

ENG. STAMP: PROVINCE OF MANITOBA C.M. SIEPMAN Member 20813 REGISTERED PROFESSIONAL ENGINEER

DESIGNED BY:	DRAWN BY:	SCALE:
TF	EC	AS NOTED
CHECKED BY:	APPROVED BY:	DATE:
CMS	J B SMITH	MAY 2006

KGS GROUP SUBMITTED BY: RICK CARSON

OWNER
MANITOBA FLOODWAY AUTHORITY

PROJECT:
RED RIVER FLOODWAY EXPANSION

PHASE:
MAIN CHANNEL CONTRACT No. C5

TITLE:
KILDARE LAND DRAINAGE FLOOD PUMPING STATION
STRUCTURAL WORKS
TRASH RACKS & FLOW STRAIGHTENERS
SECTION AND DETAILS

Canada Manitoba

RELEASED FOR CONSTRUCTION:

DOUG McNEIL
VICE PRESIDENT OF ENGINEERING AND CONSTRUCTION

OWNER DWG NO.:	SHT.	REV.
CC5–48aS–013c	01	00

24"x36"[609x914]
J:\Projects\2005\05-0107-17\Civil\Dwgs\REVISION 00\CC5-48aS-013c-01-00.dwg - Tab: 13c - Apr 05, 2007 - 3:59pm - User:Name: jgnitzinger