A1 SIZE 23.4" x 33.1" (594mm x 841mm)

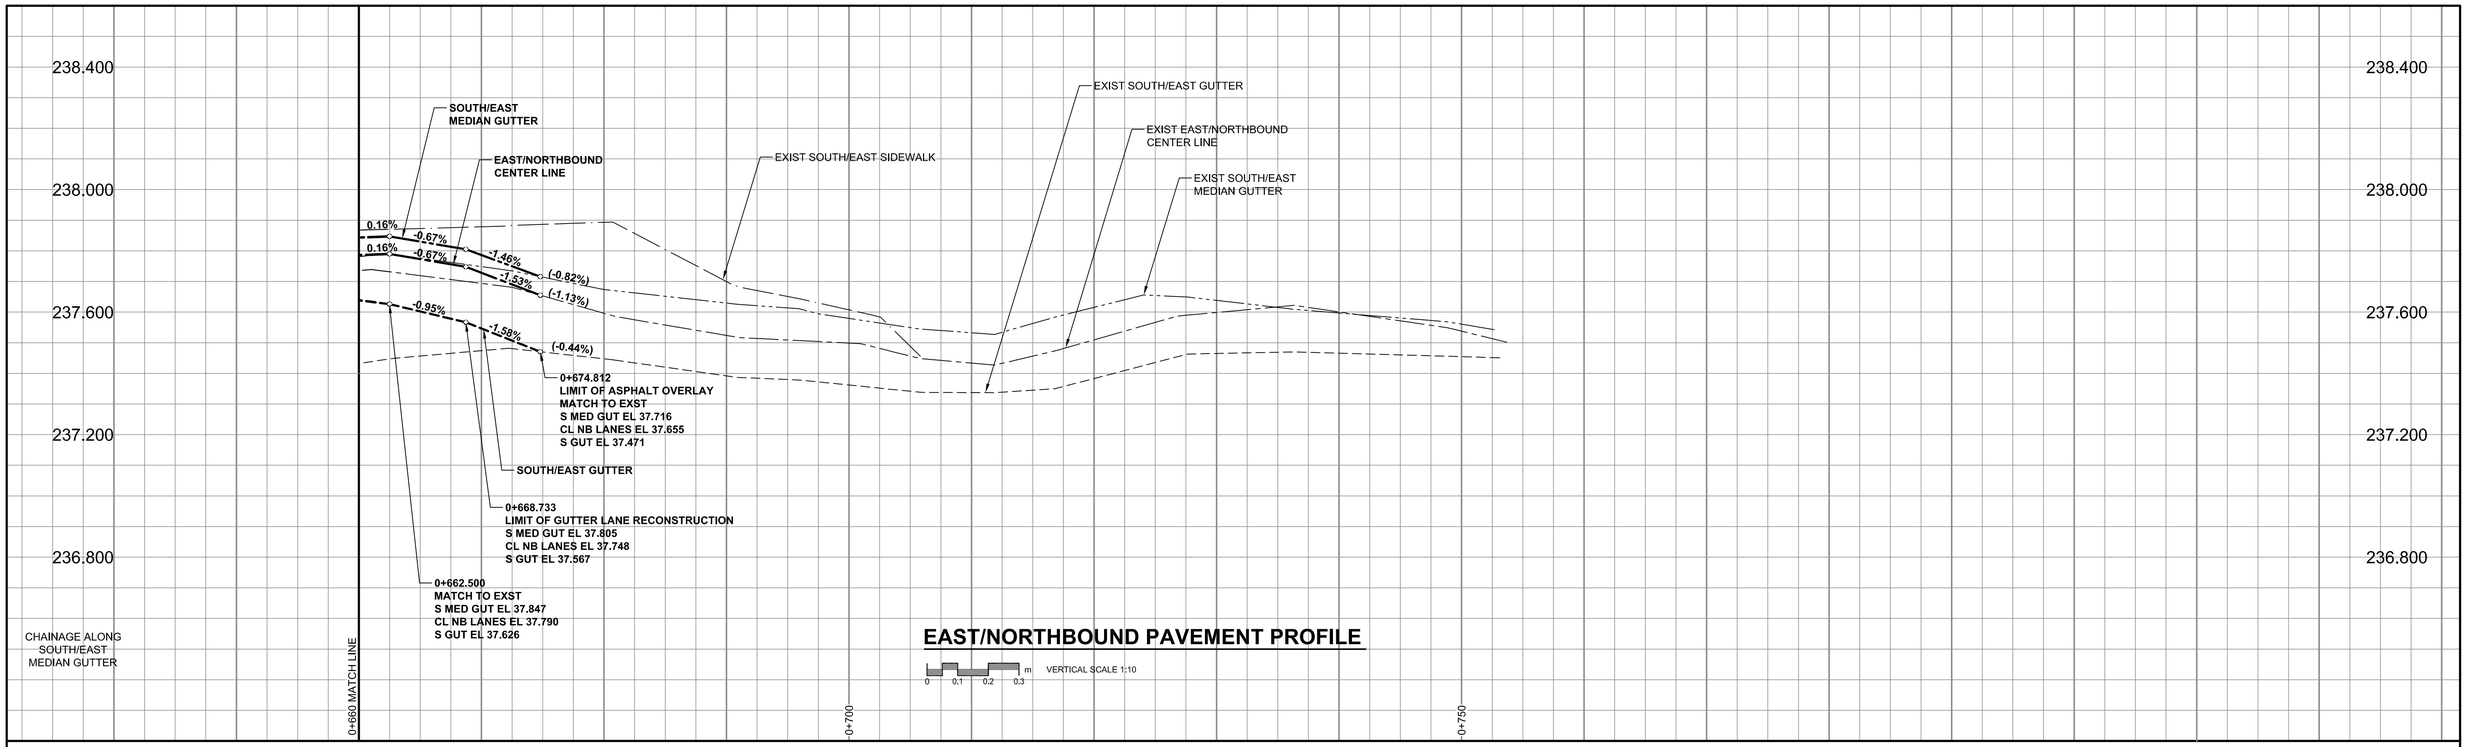

NOTE:
SEE DWG No. 24 FOR FUTURE SIDEWALK LAYOUT

SEE DWG No. 30 FOR FUTURE SIDEWALK PROFILE

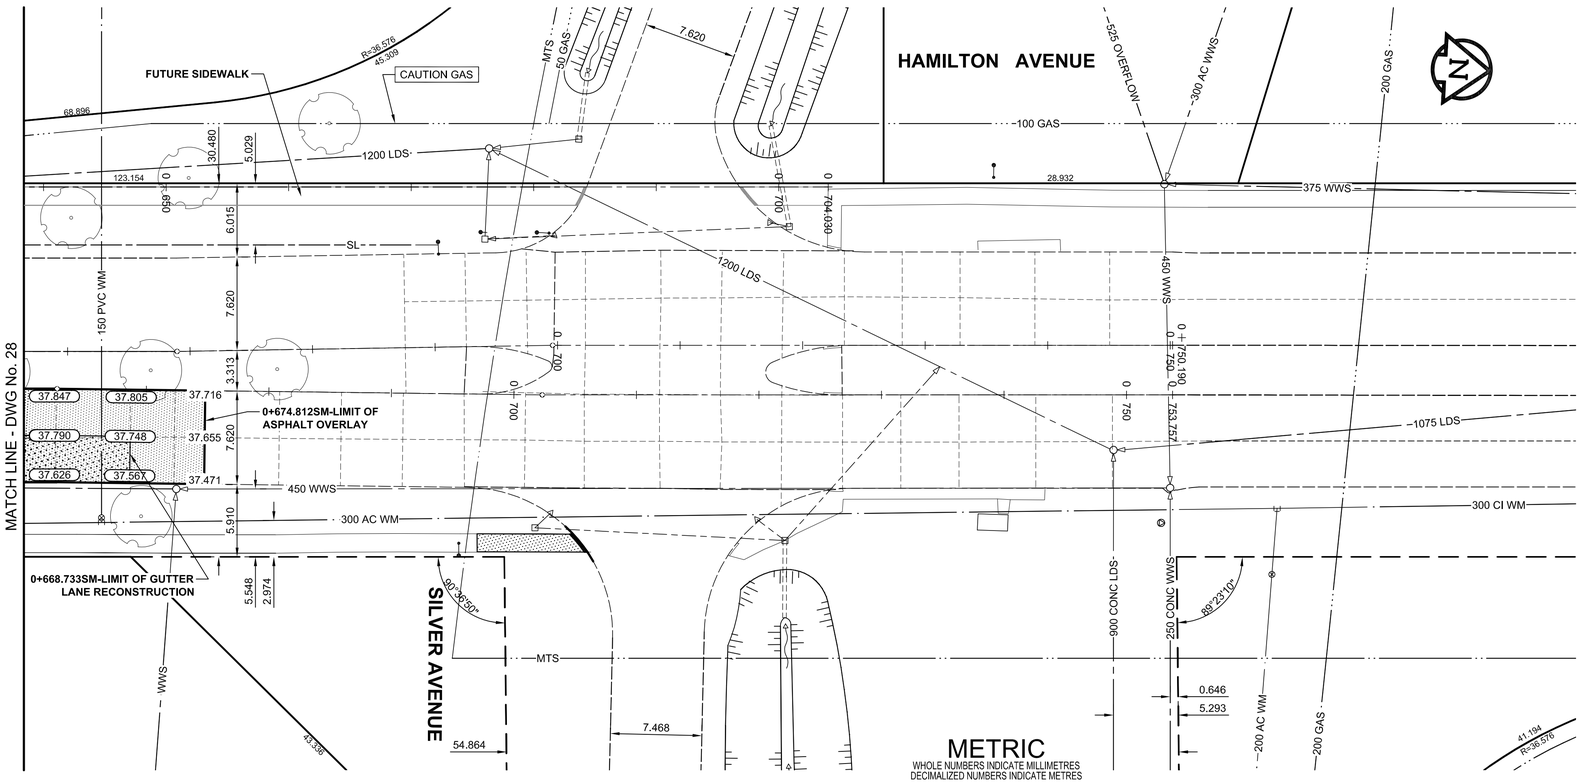

METRIC
WHOLE NUMBERS INDICATE MILLIMETRES
DECIMALIZED NUMBERS INDICATE METRES

FOR **CLEARANCE** OF EXISTING WATER AND WASTE PLANT **CONTACT** THE *CUSTOMER TECHNICAL SERVICES BRANCH* **48 HOURS** PRIOR TO CONSTRUCTION AT **986-3322**

0 2.5 5 7.5 m H = 1:250

APEGM
Certificate of Authorization
UMA Engineering Ltd. (MB)
No. 256 Date: May/14/07

BID OPPORTUNITY NO. 349-2007

	GAS		○	MANHOLE	●		CONCRETE PAVEMENT	
	COMMUNICATION		□	CATCH BASIN / CATCH PIT	■		ASPHALT PAVEMENT	
	HYDRO		△	CURB INLET WITH BOX	▲		CONC. SIDEWALK/MEDIAN	
	CATV		⊙	TREE			PAVING STONE	
	TRAFFIC SIGNALS/PIT		TH-12	TEST HOLE			GRAVEL	
	LAND DRAINAGE SEWER			PROPERTY LINE			RAMP CURB	
	SANITARY/COMBINED SEWER		⊕	SURVEY BAR			PAVT PLANING/REMOVAL	
	SSP/DCP		× ×	FENCE				
	WATERMAIN			BOC/EOPAVT				
	SUBDRAIN		33.000	ELEVATION	33.100			
	DITCH			TRAFFIC SIGN				
EXISTING	LEGEND - PLAN	NEW	EXISTING	LEGEND - PLAN	NEW	EXISTING	LEGEND - PLAN	NEW

LOCATION APPROVED
UNDERGROUND STRUCTURES
SUPR. U/G STRUCTURES COMMITTEE — DATE

NOTE:
LOCATION OF UNDERGROUND STRUCTURES AS SHOWN ARE BASED ON THE BEST INFORMATION AVAILABLE. BUT NO GUARANTEE IS GIVEN THAT ALL EXISTING UTILITIES ARE SHOWN OR THAT THE GIVEN LOCATIONS ARE EXACT. CONFIRMATION OF EXISTENCE AND EXACT LOCATION OF ALL SERVICES MUST BE OBTAINED FROM THE INDIVIDUAL UTILITIES BEFORE PROCEEDING WITH CONSTRUCTION.

BM 40-012
ELEV 238.149m

NO.	REVISIONS	YY/MM/DD	BY
0	ISSUED FOR CONSTRUCTION	07/05/10	KLC

UMA | AECOM

© 2007 UMA ENGINEERING LTD. ALL RIGHTS RESERVED

DESIGNED BY	WRJ	CHECKED BY	JGK
DRAWN BY	KLC	APPROVED BY	
HOR. SCALE	1:250	RELEASED FOR CONSTRUCTION	
VERT. SCALE	1:10		
DATE	07/05/10	DATE	

PROFESSIONAL'S SEAL
PROVINCE OF MANITOBA
May/14/07
R. P. BRUCE
REGISTERED PROFESSIONAL ENGINEER

CONSULTANT DRAWING NO.
0265-397-00_01-CT1005_RX.dwg

THE CITY OF WINNIPEG
Winnipeg
PUBLIC WORKS DEPARTMENT
TRANSPORTATION ENGINEERING DIVISION

HAMILTON AVENUE
NORTHBOUND STREET REHABILITATION FROM VIMY ROAD TO SILVER AVENUE
HORIZONTAL AND VERTICAL ALIGNMENT
FROM STA 0+660 TO SILVER AVENUE

CITY DRAWING NUMBER	B133-07-29
SHEET	29 OF 30
DRAWING No.	29
REV	0

PLOT: 07/05/10 1:46:43 PM
UMA FILE NAME: 0265-397-00_01-CT1005_RX.dwg Saved By: cooperk