CONSTRUCTION NOTES:

1. ALL CONSTRUCTION SHALL BE IN ACCORDANCE WITH THE CITY OF WINNIPEG STANDARD CONSTRUCTION SPECIFICATIONS, LATEST EDITION.

2. LOCATION OF UNDERGROUND STRUCTURES AS SHOWN ARE BASED ON THE BEST INFORMATION AVAILABLE. NO GUARANTEE IS GIVEN THAT ALL EXISTING UTILITIES ARE SHOWN OR THAT THE GIVEN LOCATIONS ARE EXACT.

3. CONFIRMATION OF EXISTENCE AND EXACT LOCATION OF ALL SERVICES MUST BE OBTAINED FROM THE INDIVIDUAL UTILITIES BEFORE PROCEEDING WITH CONSTRUCTION. LOCATION AND ELEVATION OF EXISTING WORKS TO BE VERIFIED BY THE CONTRACTOR PRIOR TO CONSTRUCTION. IT IS THE RESPONSIBILITY OF THE CONTRACTOR TO VERIFY THE LOCATIONS OF SUCH UTILITIES, PIPES, SURVEY MARKERS, OR STRUCTURES, AND TO NOTIFY ALL RELEVANT UTILITIES PRIOR TO COMMENCEMENT OF CONSTRUCTION. THE CONTRACTOR SHALL NOTIFY THE CONSULTANT OF ANY ERROR OR OMISSION PRIOR TO CONSTRUCTION.

4. MEASUREMENTS ARE IN METRIC. WHOLE NUMBERS INDICATE MILLIMETRES, DECIMALIZED NUMBERS INDICATE METRES.

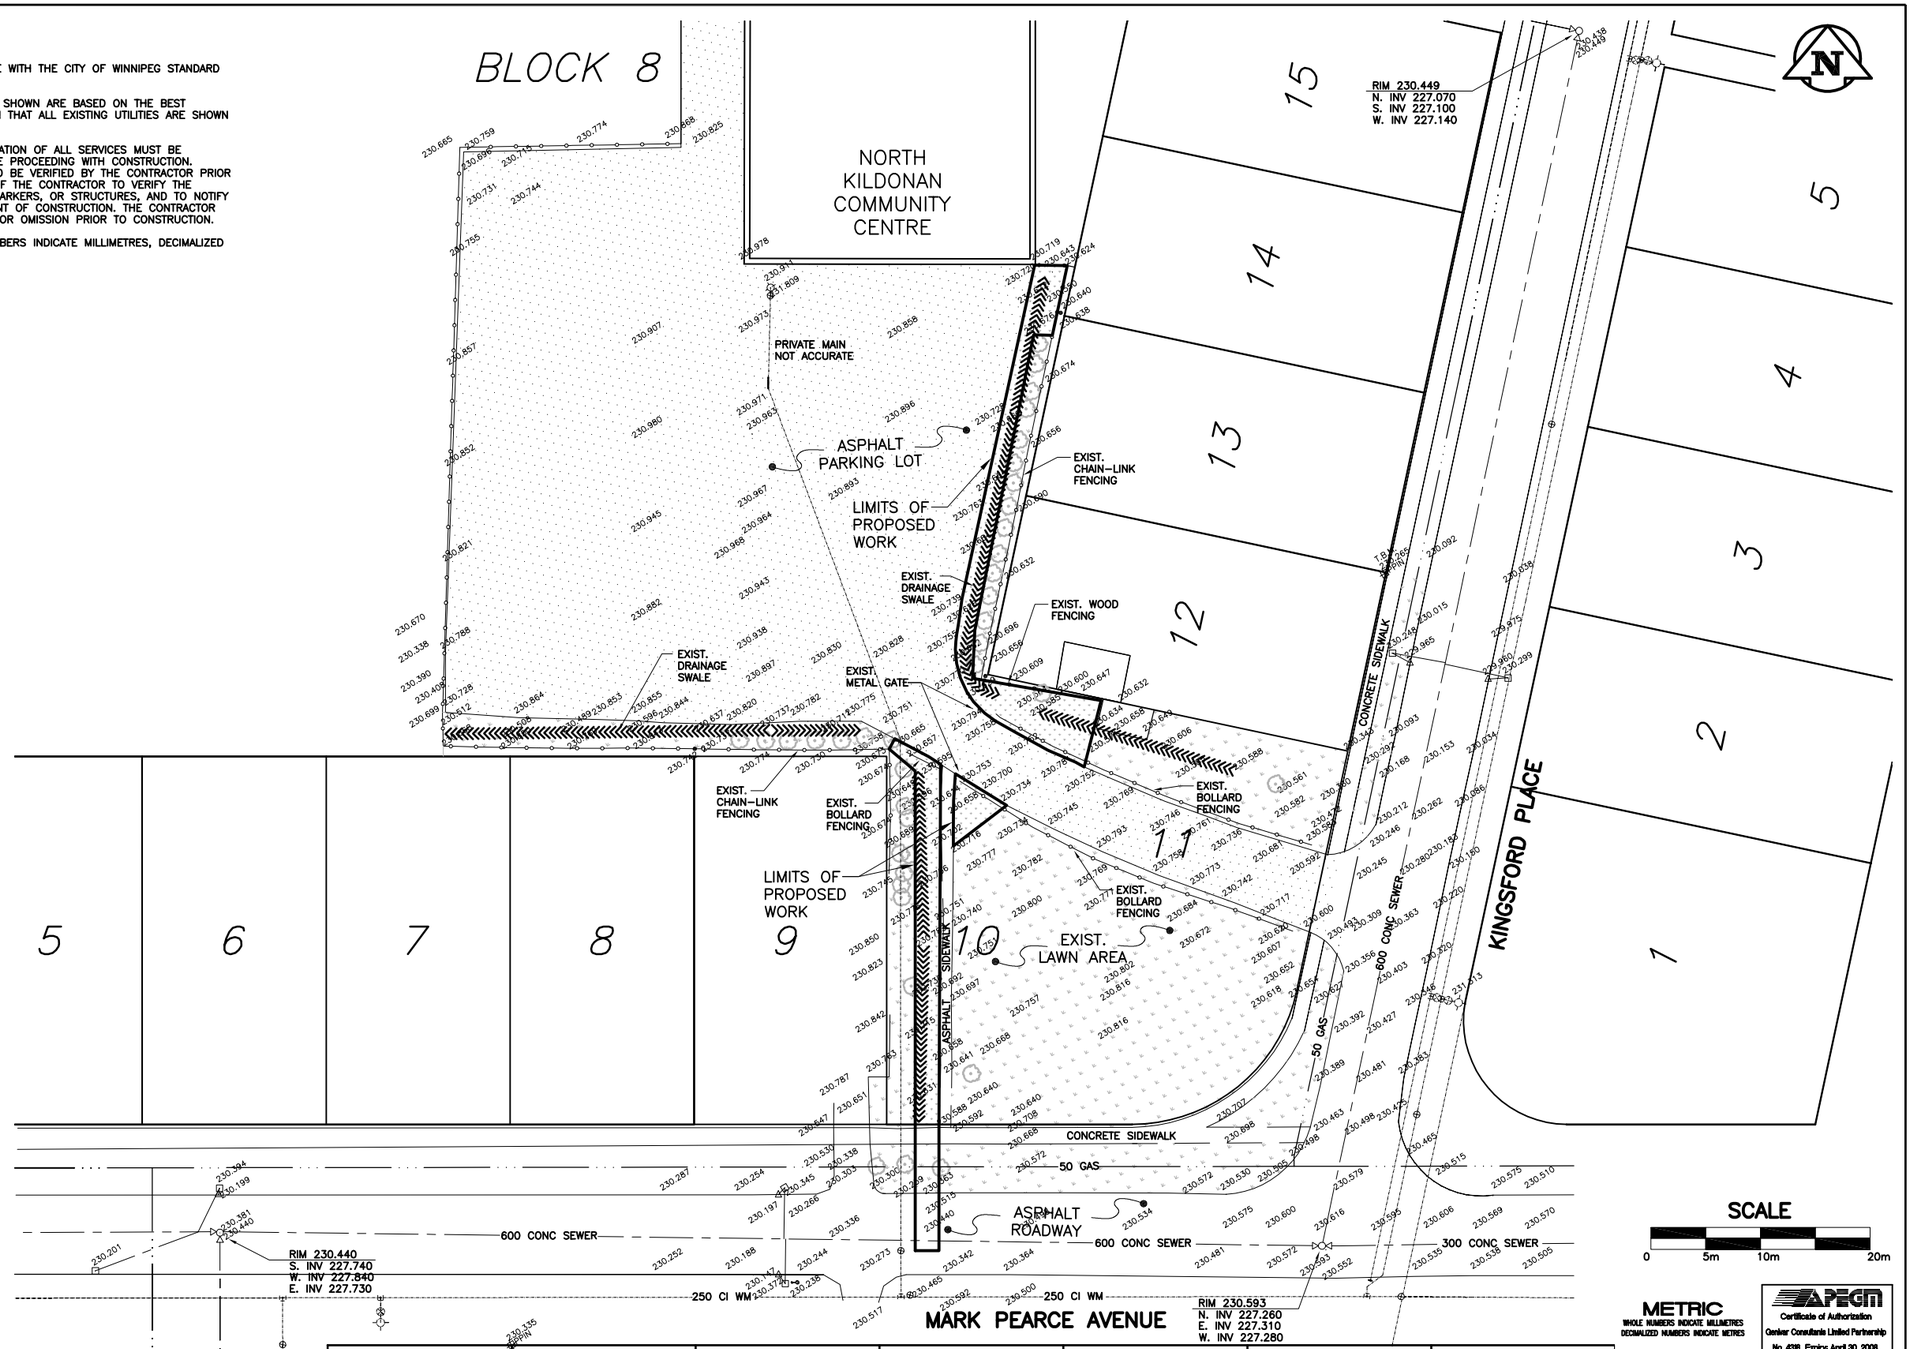

METRIC
WHOLE NUMBERS INDICATE MILLIMETRES
DECIMALIZED NUMBERS INDICATE METRES

APEGM
Certificate of Authorization
Genivar Consultants Limited Partnership
No. 4318 Expiry: April 30, 2008

150 mm WM	WATERMAIN	150 mm WM		HYDRO		150 mm WM	WATERMAIN	
	HYDRANT			MTS			HYDRANT	
	VALVE			GRASS			VALVE	
300 mm LDS	LAND DRAINAGE SEWER	300 mm LDS		SWALE		300 mm LDS	SEWER	300 mm LDS
250 mm CS	COMBINED SEWER	250 mm CS		CURB RENEWAL				
	MANHOLE			ASPHALT				
	CATCH BASIN (CB)		231.000	ELEVATIONS	231.000		SOUTH/EAST PL	
	CATCH PIT (CP)			PROPERTY LINE			NORTH/WEST PL	
	SIGN			SURVEY BAR			℄ PROFILE	
	LAMP STANDARD			CURB STOP			SOUTH/EAST GUTTER	
	GAS			RAMP CURB			NORTH/WEST GUTTER	
EXISTING	LEGEND – PLAN	NEW	EXISTING	LEGEND – PLAN	NEW	EXISTING	LEGEND – PROFILE	NEW

LOCATION APPROVED
UNDERGROUND STRUCTURES

SUPR. U/G STRUCTURES COMMITTEE DATE

NOTE:
LOCATION OF UNDERGROUND STRUCTURES AS SHOWN ARE BASED ON THE BEST INFORMATION AVAILABLE. BUT NO GUARANTEE IS GIVEN THAT ALL EXISTING UTILITIES ARE SHOWN OR THAT THE GIVEN LOCATIONS ARE EXACT. CONFIRMATION OF EXISTENCE AND EXACT LOCATION OF ALL SERVICES MUST BE OBTAINED FROM THE INDIVIDUAL UTILITIES BEFORE PROCEEDING WITH CONSTRUCTION.

T.B.M. 230.265m
N.E. CORNER OF LOT #12 KINGSFORD PLACE.
1/2 INCH PROPERTY BAR LOCATED NEXT TO SIDEWALK.

NO.	REVISIONS	DATE	BY
0	ISSUED FOR TENDER	070703	WDM

GENIVAR
600–5 DONALD STREET
WINNIPEG, MB R3L 2T4
Tel: (204)477–6650
Fax: (204)474–2864

DESIGNED BY W.D.M. CHECKED BY D.T.B.
DRAWN BY W.D.M. APPROVED BY B.D.E.
HOR. SCALE: 1:250
DATE June 28, 2007

ENGINEER'S SEAL
PROVINCE OF MANITOBA
D.T. BLACKBURN
Member
23146
REGISTERED PROFESSIONAL ENGINEER
CONSULTANT DRAWING NO.
07093C01

Winnipeg
THE CITY OF WINNIPEG
PUBLIC WORKS DEPARTMENT

NORTH KILDONAN C.C.
DRAINAGE IMPROVEMENT
PROJECT
EXISTING SITE PLAN

CITY DRAWING NUMBER
374–2007–C01
SHEET 1 OF 2
REV. 0

L:\Projects\2007\WE-07-093-WE\Dwgs\02 Working Drawings\04 Civil\Tender drawings\374-2007_DRAWING_C01-R0.dwg, 7/4/2007 4:10:05 PM