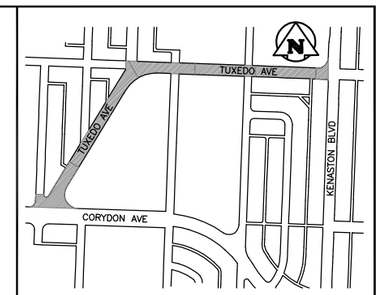

SITE LOCATION

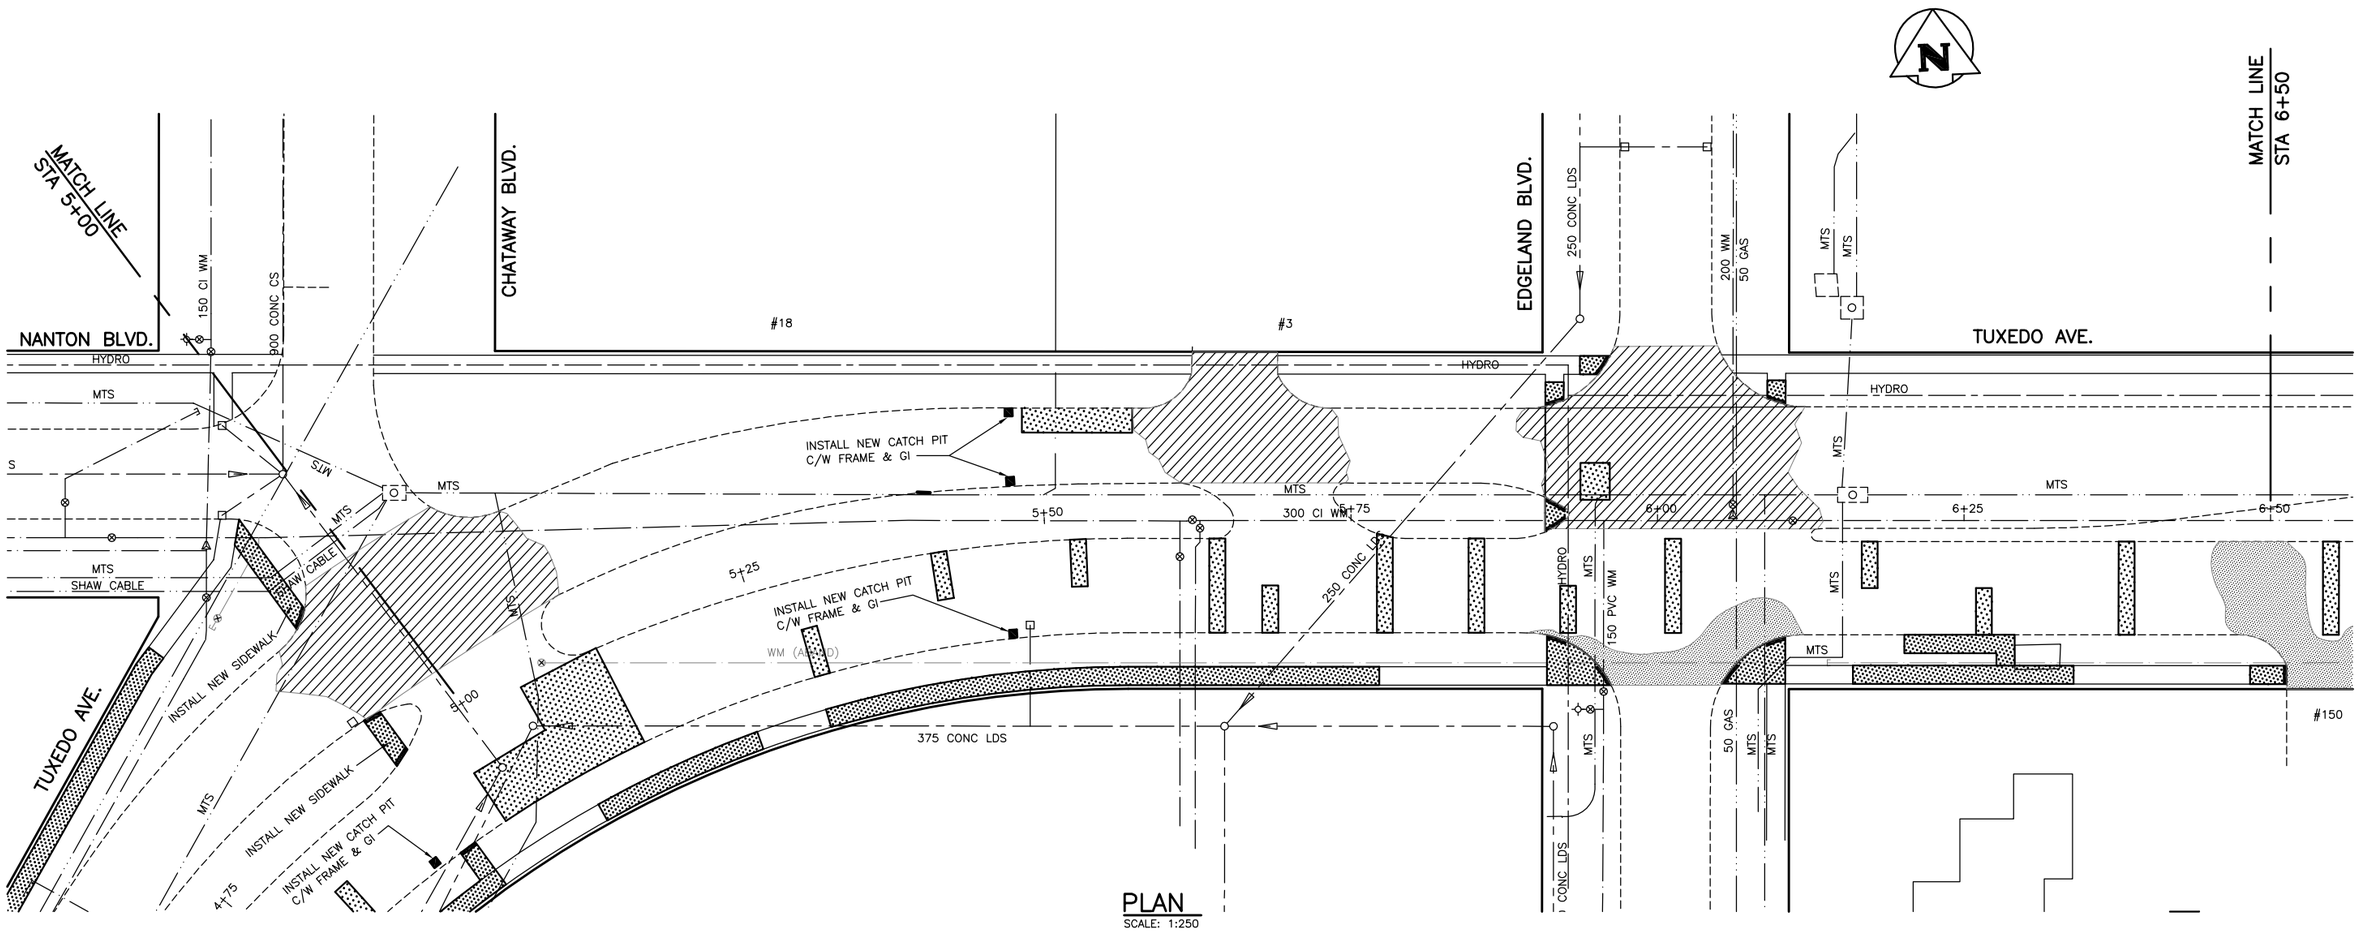

PLAN
SCALE: 1:250

METRIC
WHOLE NUMBERS INDICATE MILLIMETRES
DECIMALIZED NUMBERS INDICATE METRES

WARNING

IF POWER EQUIPMENT OR EXPLOSIVES ARE TO BE USED FOR EXCAVATION ON THIS PROJECT THE CONTRACTOR MUST:
1) NOTIFY THE GAS COMPANY OF THE PROPOSED LOCATION OF EXCAVATION.
2) TAKE PRECAUTION TO AVOID DAMAGE TO GAS COMPANY INSTALLATIONS.
SEE PROVINCIAL REGULATION 210/72 FOR DETAILS.

0 5 10 15 20 25m

SCALE: 1:250 METRIC A1
1:500 METRIC A3

APEGM
Certificate of Authorization
KGS Group
No. 245 Expiry: April 30, 2008

300 LDS	LAND DRAINAGE SEWER	300 LDS		MILL & FILL				
250 WWS	WASTE WATER SEWER	250 WWS		TEST HOLE				
	GAS			GUY WIRE				
	HYDRO			LIGHT STANDARD				
	M.T.S.			BACK OF CURB				
150 WM	WATERMAIN	150 WM		CONCRETE				
	HYDRANT			ASPHALT				
	VALVE			SIDEWALK			℄ PROFILE	
	MANHOLE			PROPERTY LINE			N/W LANE EDGE	
	CATCH BASIN			SURVEY BAR			S/E LANE EDGE	
	CURB INLET			GEODETIC BENCHMARK			PARKING/DRIVEWAY	
	POLES T-MTS H-HYDRO		231.334	ELEVATION	32.231	77777	WINDOW/DOOR SILL	
EXISTING	LEGEND–PLAN	PROPOSED	EXISTING	LEGEND–PLAN	PROPOSED	EXISTING	LEGEND–PROFILE	PROPOSED

LOCATION APPROVED
UNDERGROUND STRUCTURES

SUPV. U/G STRUCTURES COMMITTEE — DATE

NOTE:
LOCATION OF UNDERGROUND STRUCTURES AS SHOWN ARE BASED ON THE BEST INFORMATION AVAILABLE BUT NO GUARANTEE IS GIVEN THAT ALL EXISTING UTILITIES ARE SHOWN OR THAT THE GIVEN LOCATIONS ARE EXACT. CONFIRMATION OF EXISTENCE AND EXACT LOCATION OF ALL SERVICES MUST BE OBTAINED FROM THE INDIVIDUAL UTILITIES BEFORE PROCEEDING WITH CONSTRUCTION.

B.M.
ELEV.

NO.	REVISIONS	DATE	BY
0	ISSUED FOR TENDER	25/05/07	CR

KGS GROUP — CONSULTING ENGINEERS & PROJECT MANAGERS
WINNIPEG (204) 896-1209
THUNDER BAY (807) 345-2233

DESIGNED BY BM
DRAWN BY DW
HOR. SCALE: 1:250
VERTICAL: 1:50
DATE 08/03/07
CHECKED BY CR
APPROVED BY
RELEASED FOR CONSTRUCTION:
DATE

ENGINEER'S SEAL
ORIGINAL SIGNED BY M.C. ROWBOTHAM MAY 25, 2007

CONSULTANT DRAWING NO.
07-0107-01

Winnipeg

THE CITY OF WINNIPEG
PUBLIC WORKS DEPARTMENT
ENGINEERING SERVICES DIVISION

PROJECT TITLE
TUXEDO AVE
STA 5+00 TO STA 6+50

SHEET 04 OF 07
COMPUTER FILE NAME TUXEDO–PLOT
CITY DRAWING NUMBER P–3285–04

P:\PROJECTS\2007\07-0107-01\MUN\DWGS\TUXEDO\DWG\TUXEDO-PLOT.DWG